


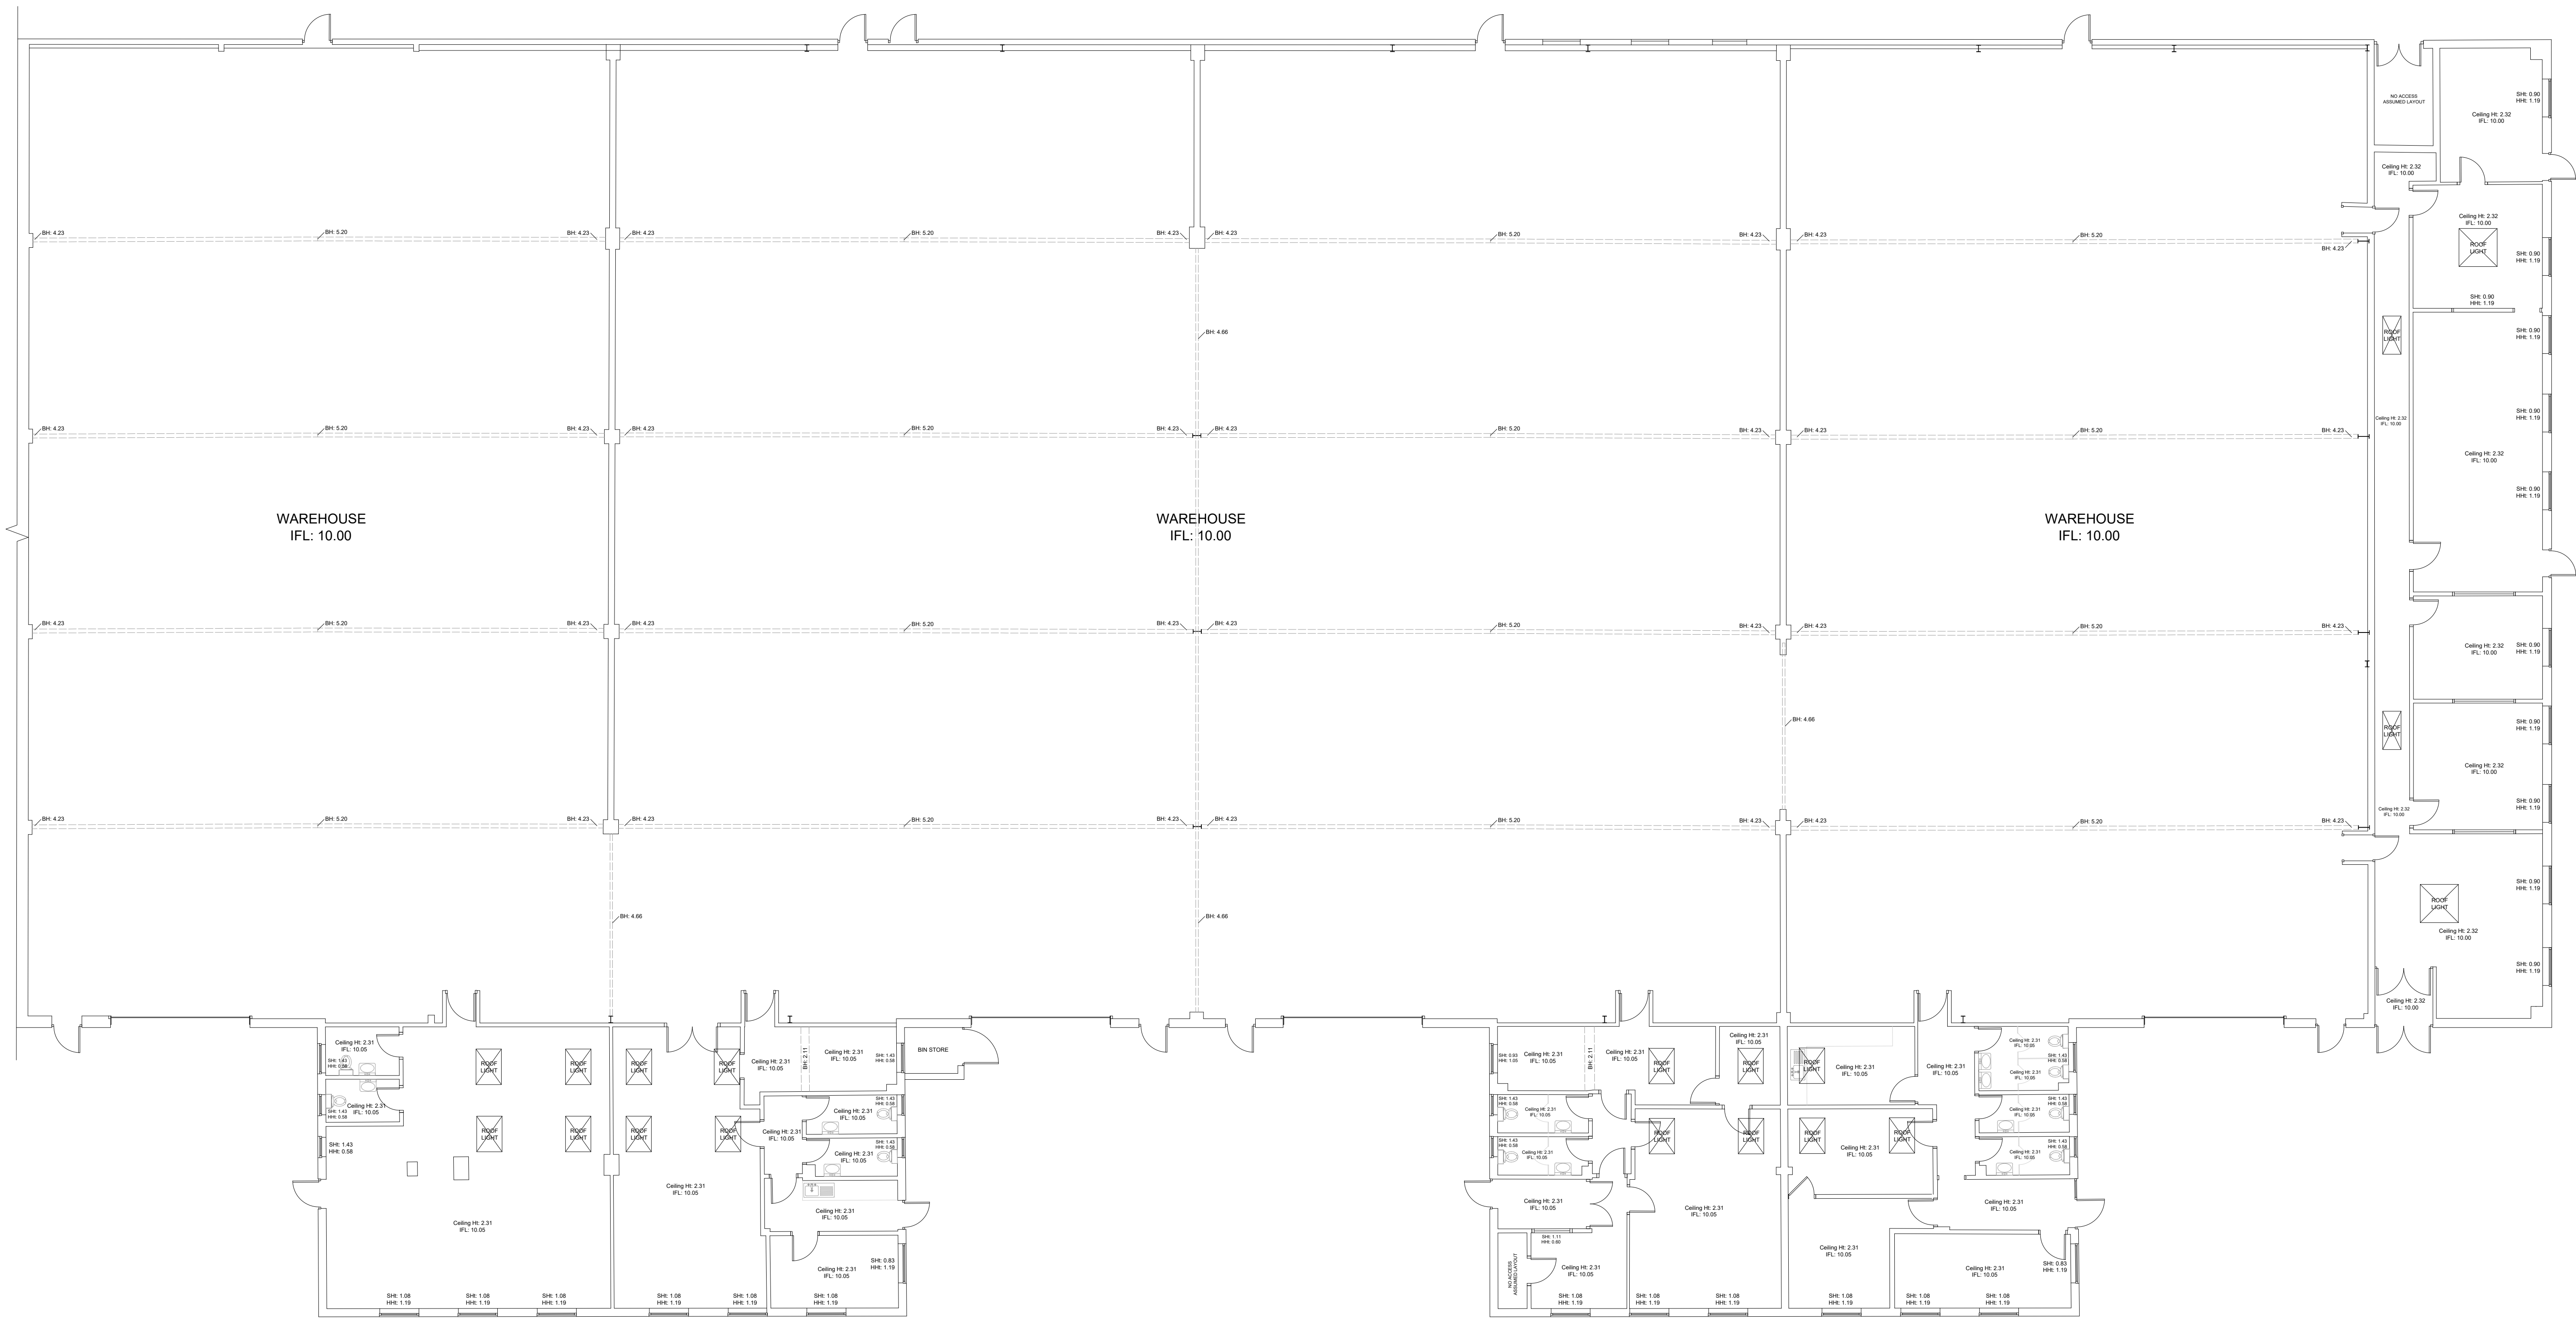

EXISTING GROUND FLOOR PLAN



ACAD DESIGN & SURVEYS

ARCHITECTURAL DRAWING SERVICES / 3D SCANNING SURVEYS / FULL MEASURED BUILDING SURVEYS
TOPOGRAPHICAL SURVEYS / UAV DRONE SURVEYS / ALL GENERAL CAD DESIGN
SETTING OUT SERVICES / LRC LEASE PLANS / EPC ENERGY SURVEYS

TEL - 0161 710 2861 - Email - info@acad-design.com - w www.acad-design.com

DRAWING TITLE

EXISTING MEASURED BUILDING SURVEY

ADDRESS

UNITS 11-14 BORDON TRADING ESTATE, BORDON, GU35 9HH

CLIENT

JLL

PROJECT

UNITS 11-14 BORDON TRADING ESTATE, BORDON, GU35 9HH

DRAWN BY

JH

CHECKED BY

PST

SCALE

1/100@A1

REV.

.

DATE

16/02/2026

DRAWING FILE

AC30220

DRAWING NUMBER

AC30220 / 01

REV. NO.

DESCRIPTION TO REVISION

REV. BY

DATE