




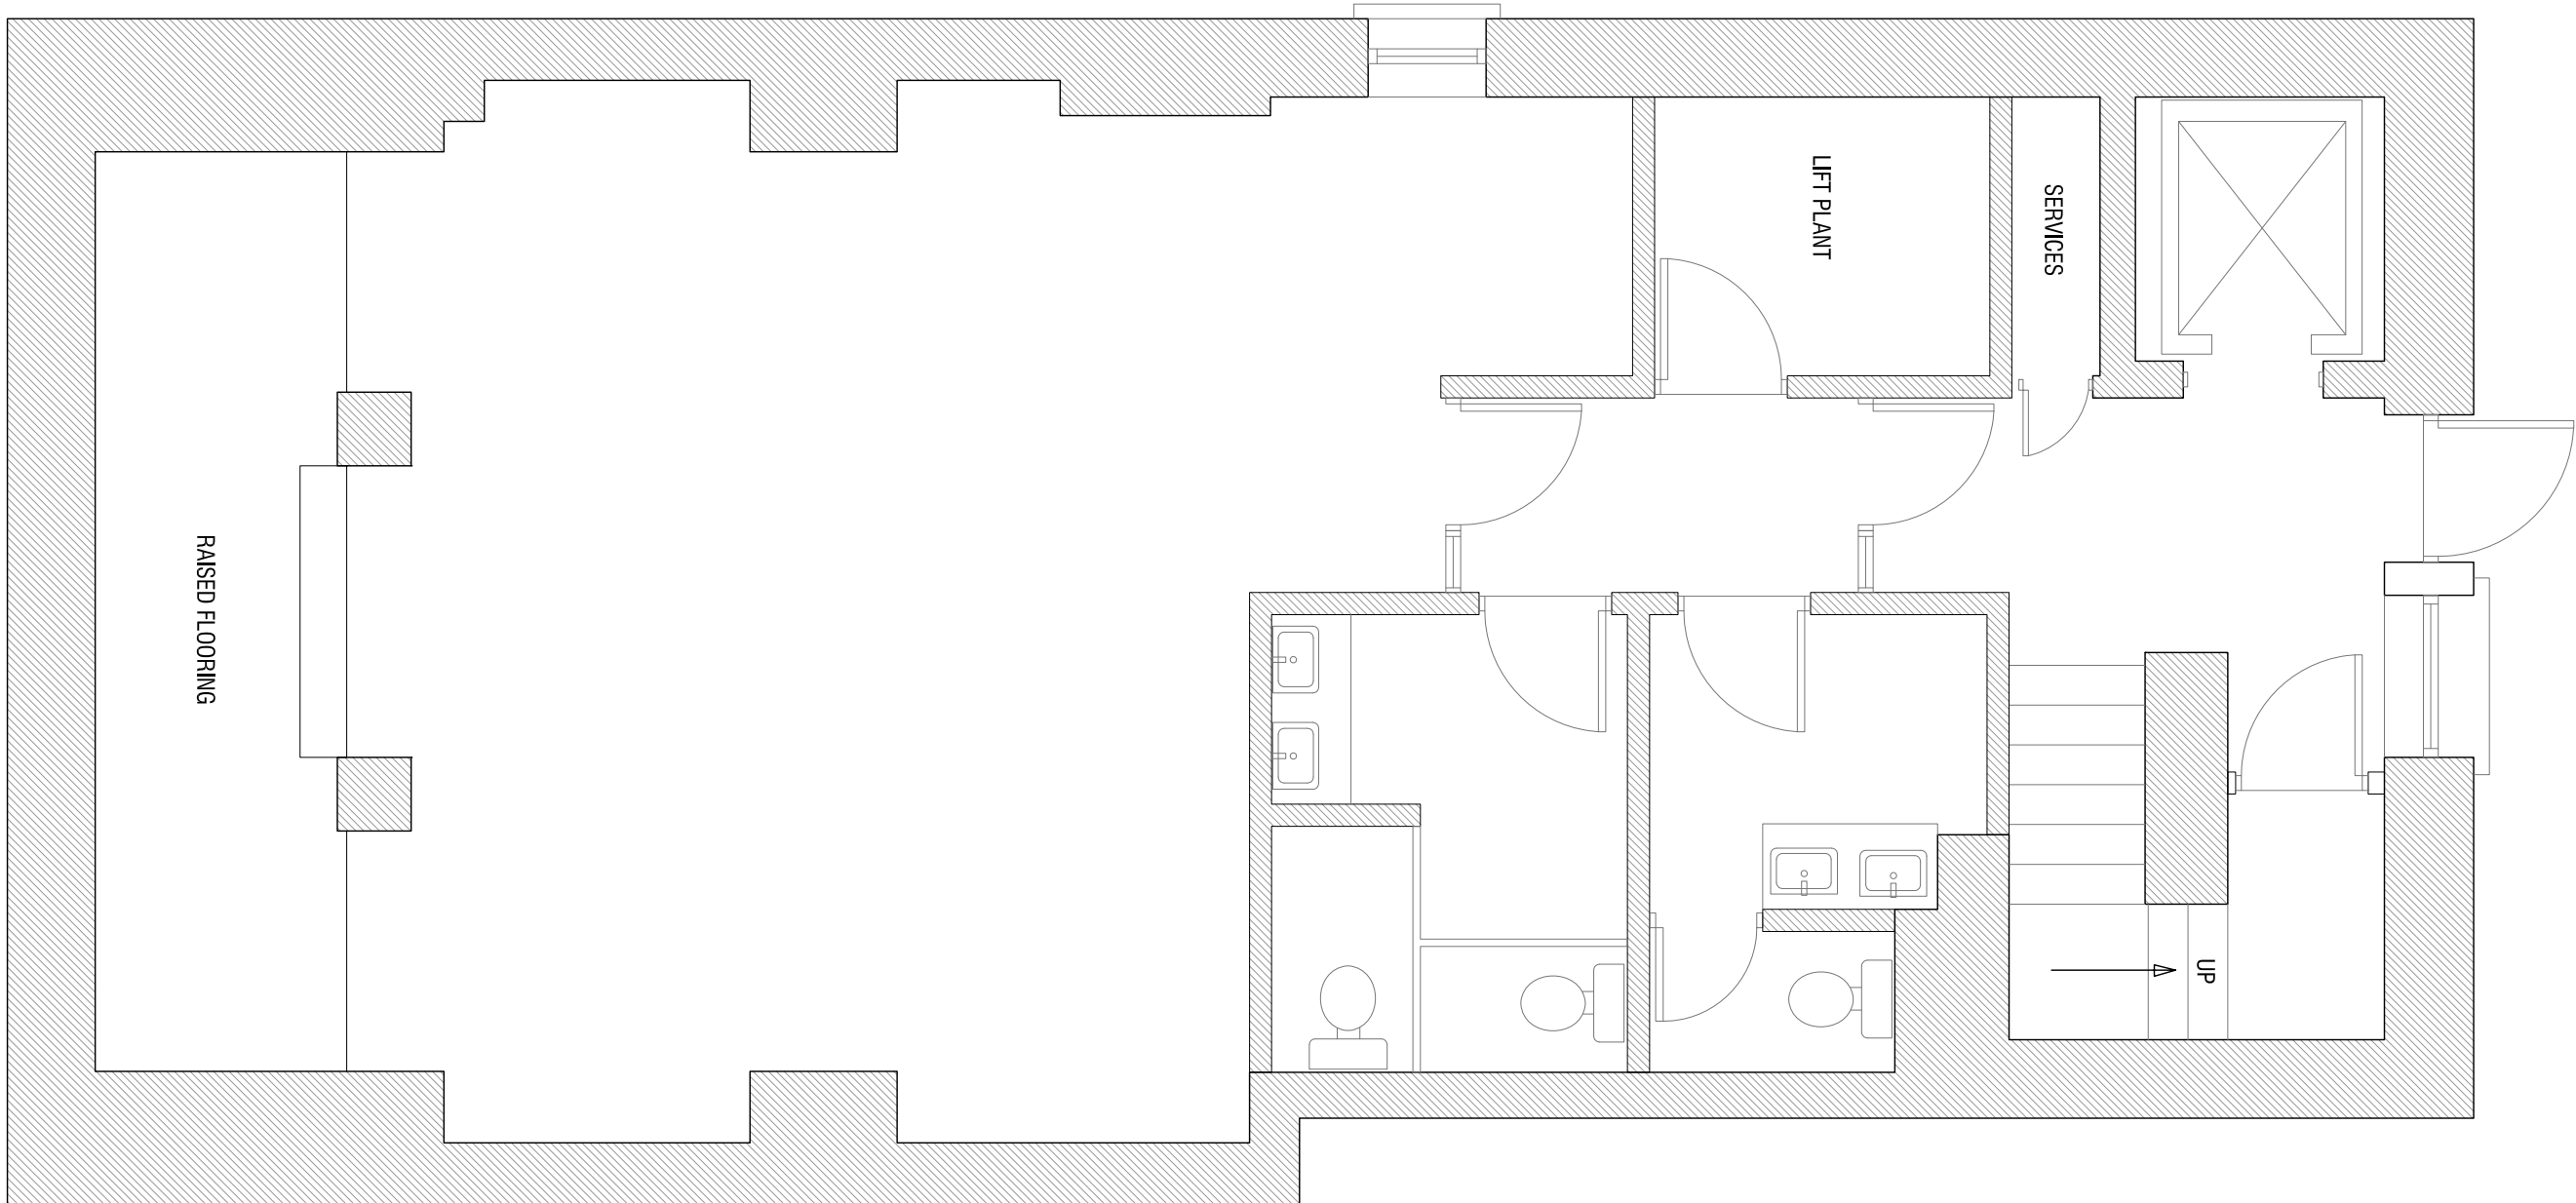

LOWER SECOND FLOOR

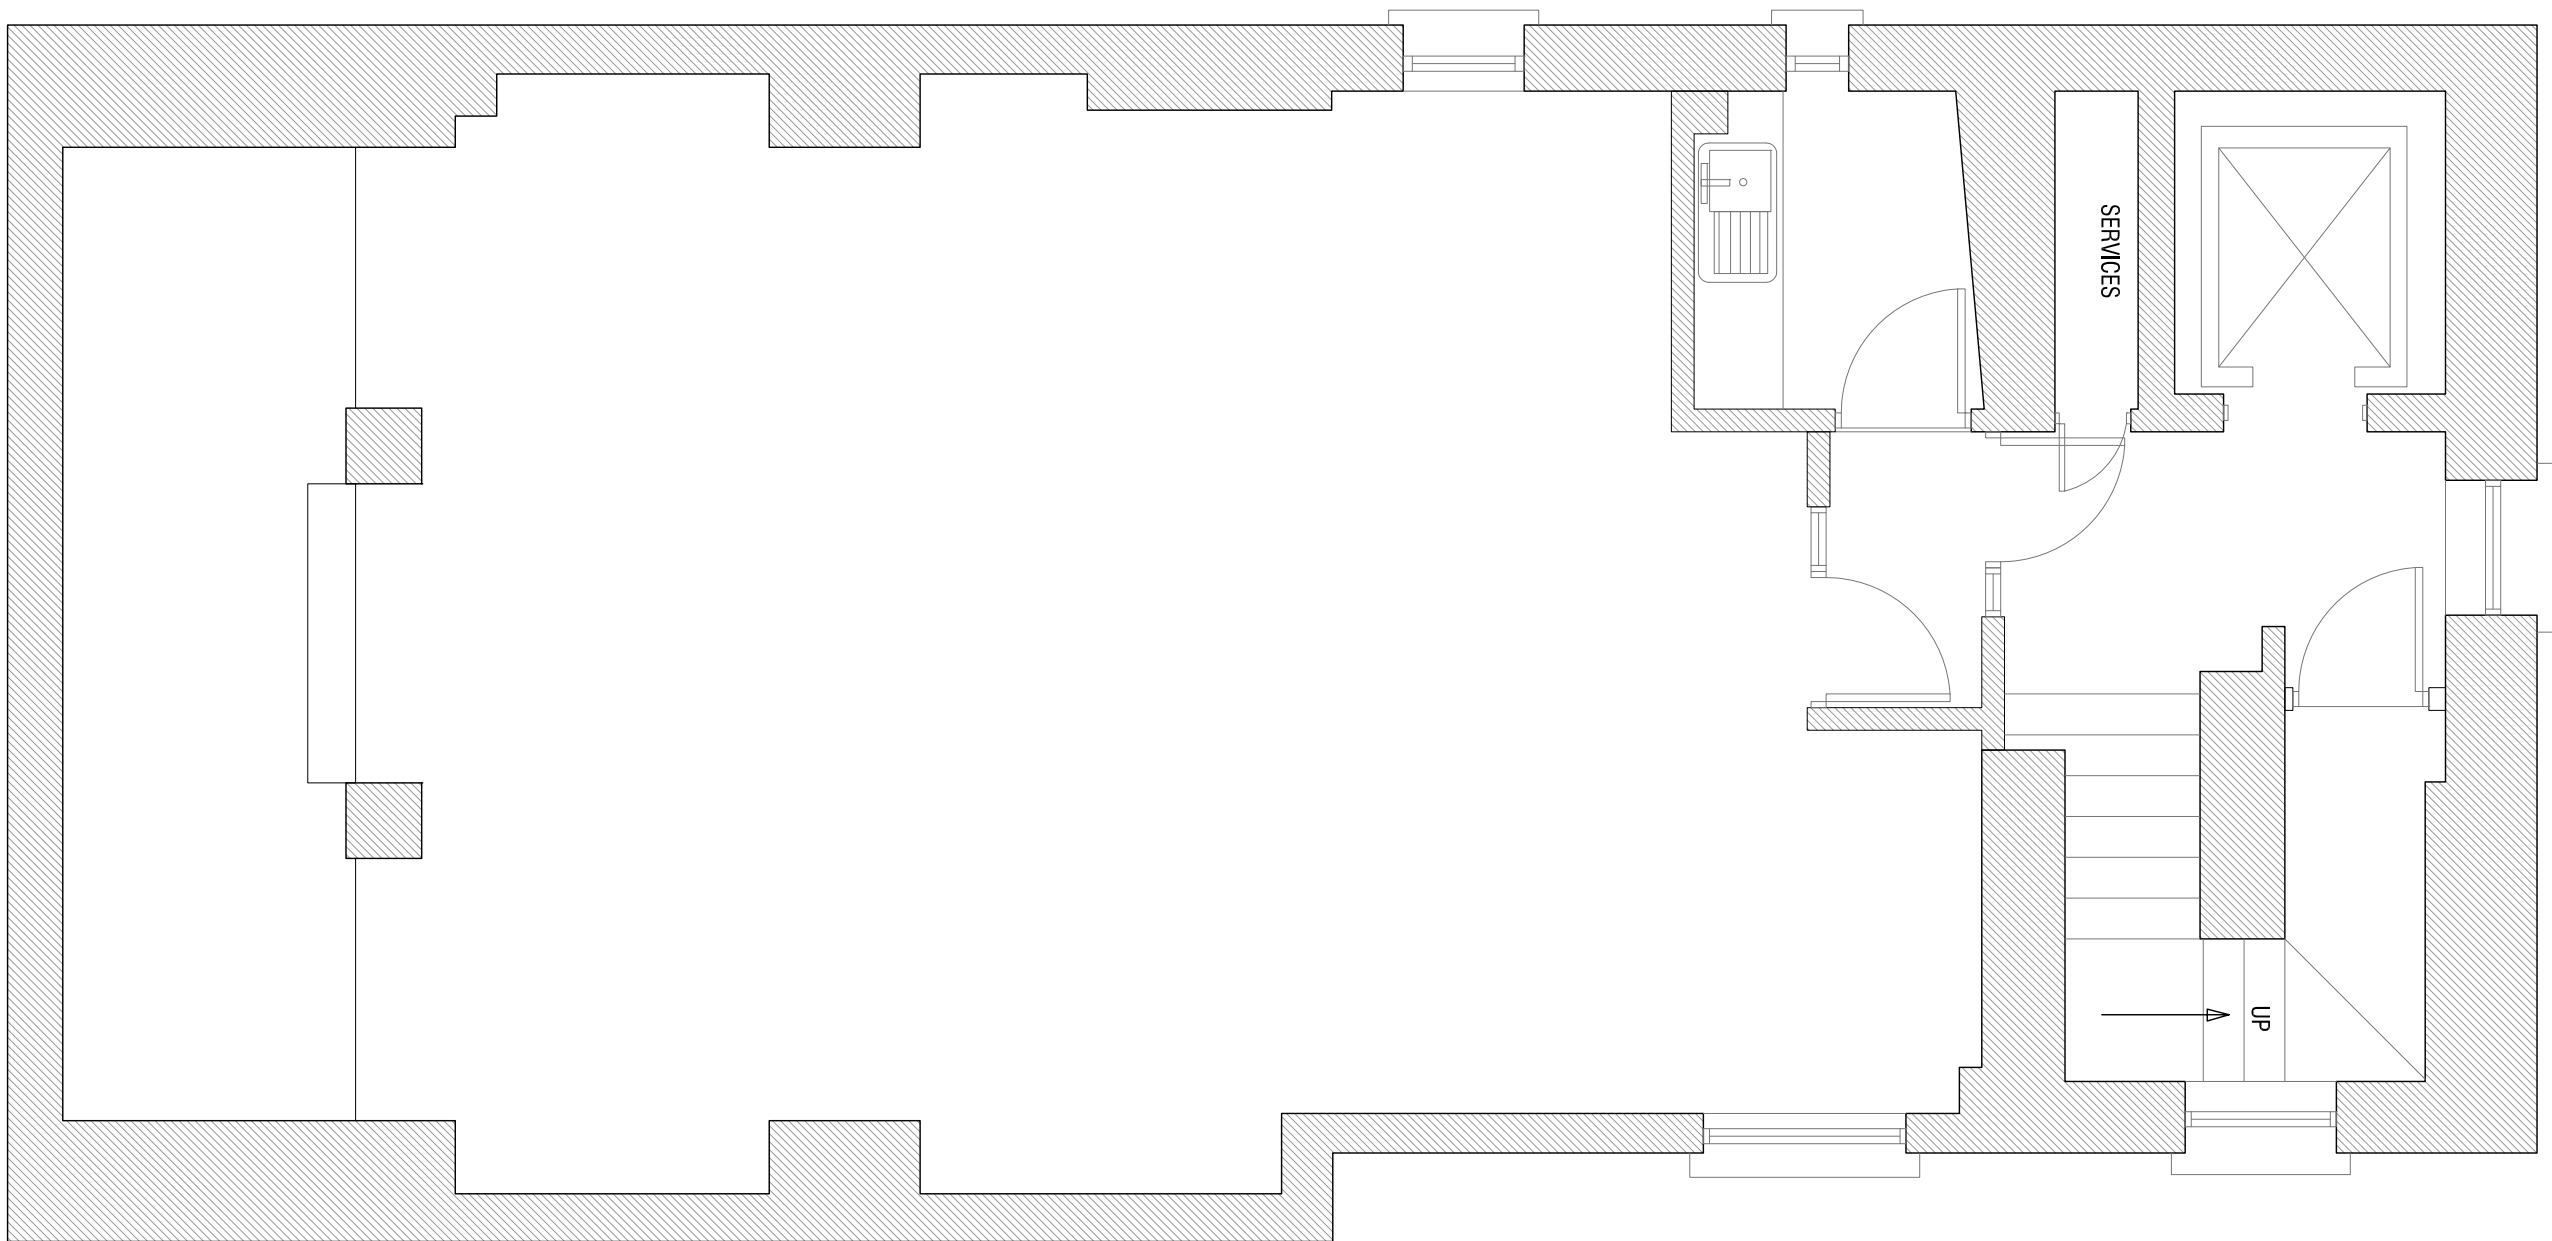

LOWER FIRST FLOOR

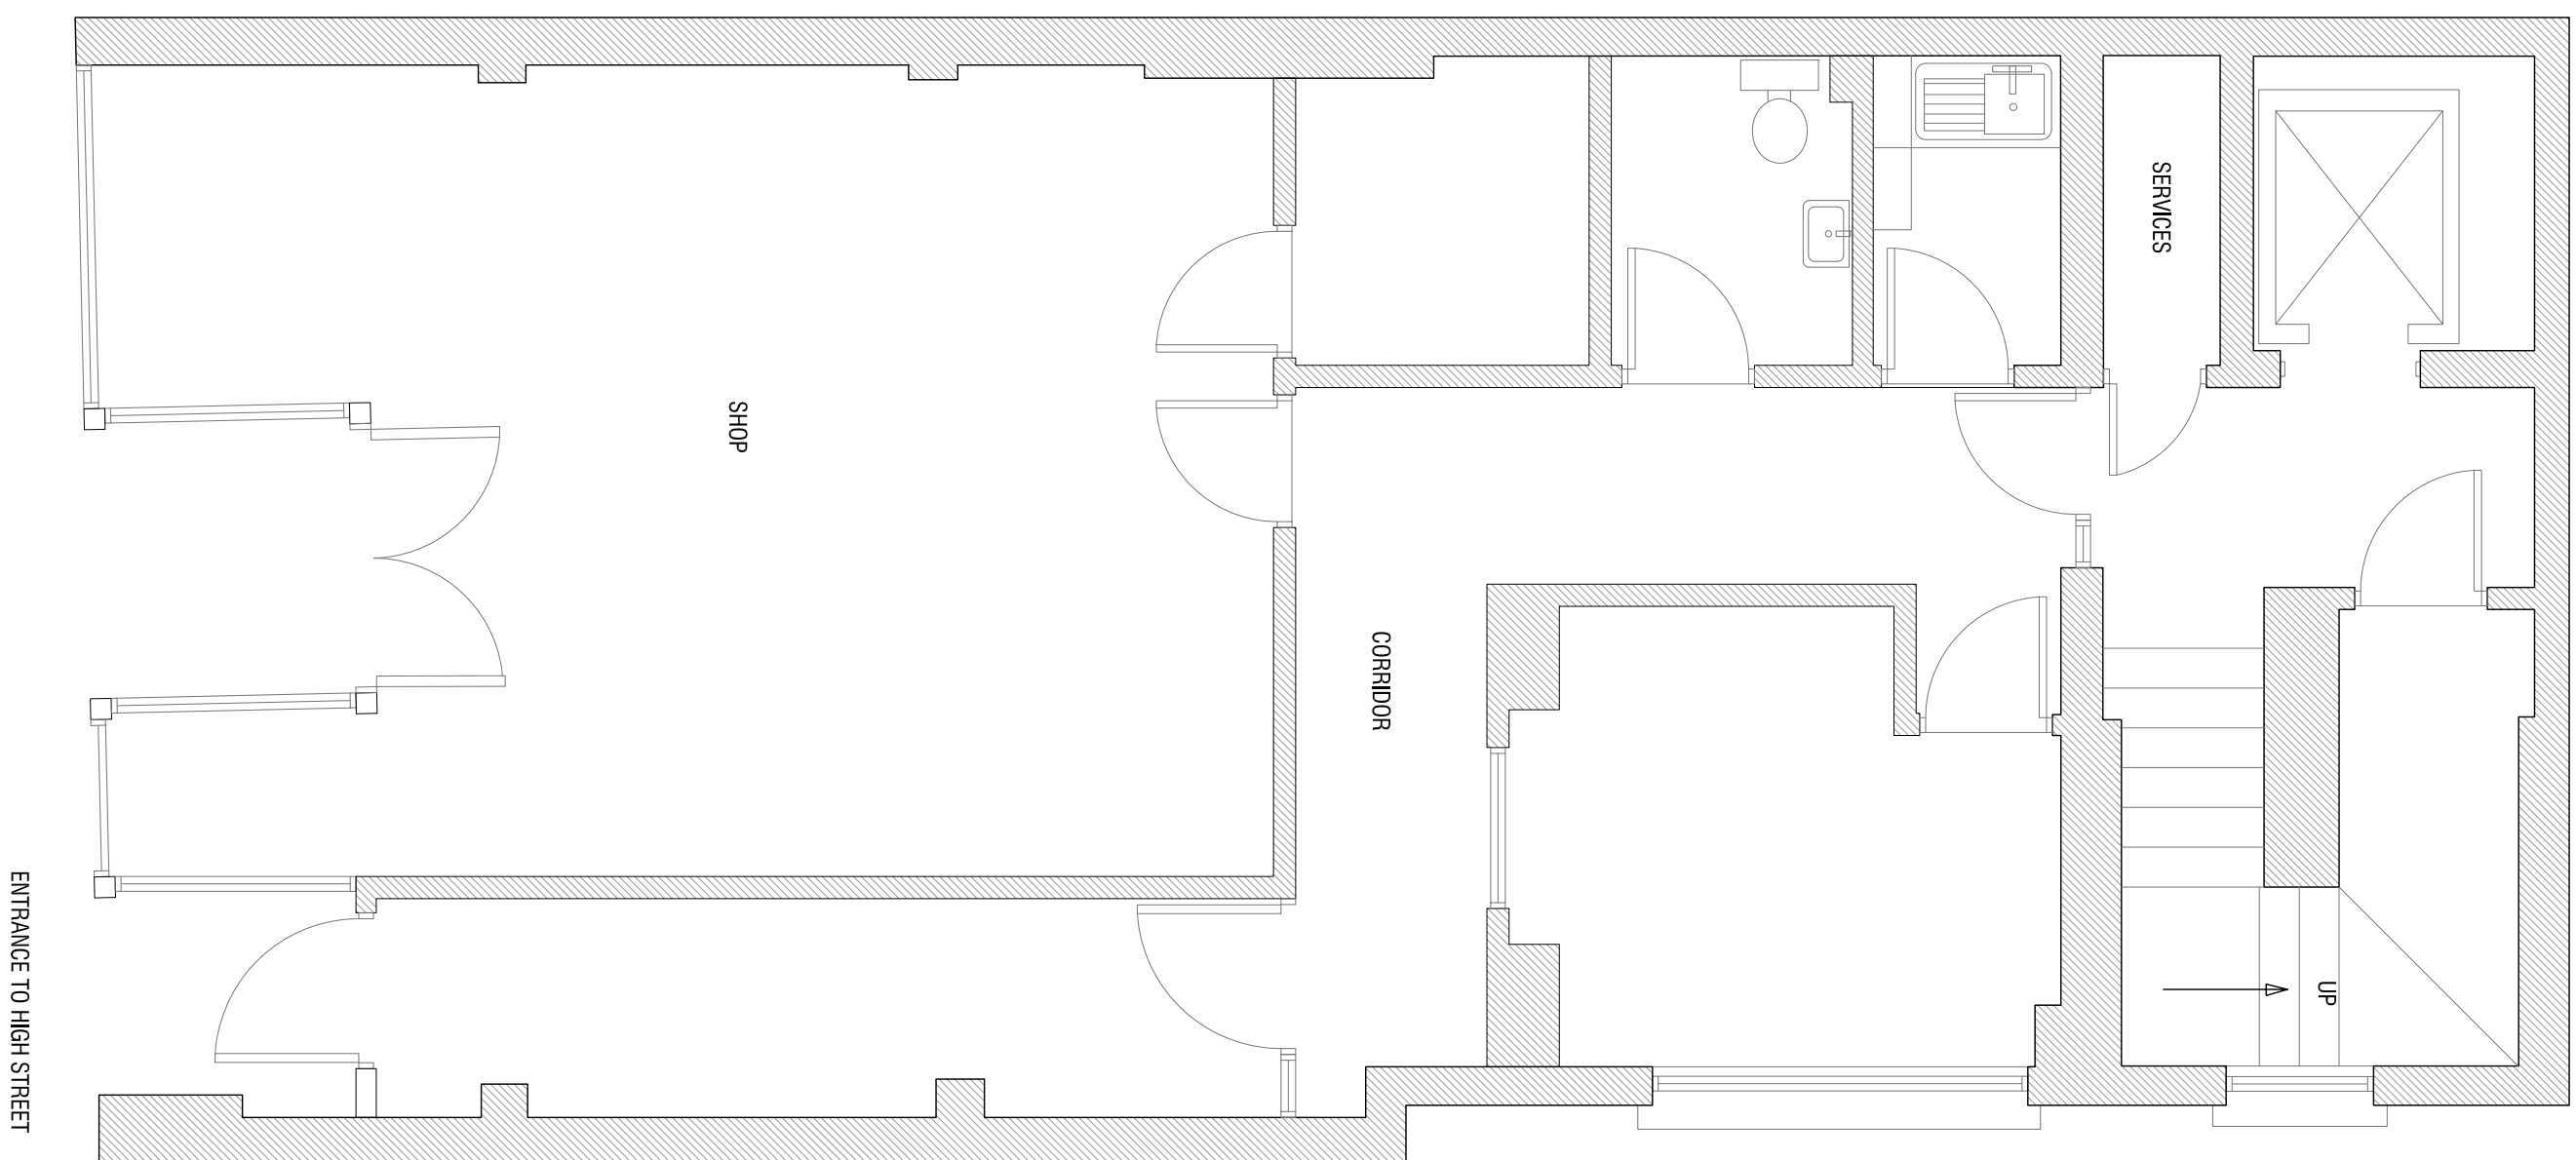

GROUND FLOOR

23 HIGH STREET
LEATHERHEAD
SURREY

EXISTING FLOOR PLANS
GROUND, LOWER FIRST AND
LOWER SECOND FLOOR

SCALE
1:50 DIM A1

ORIGINAL PLANS BY: A.M. HALL
REDRAWN BY: J. TROD

DATE: 23.06.1994
DATE: 16.12.2015