


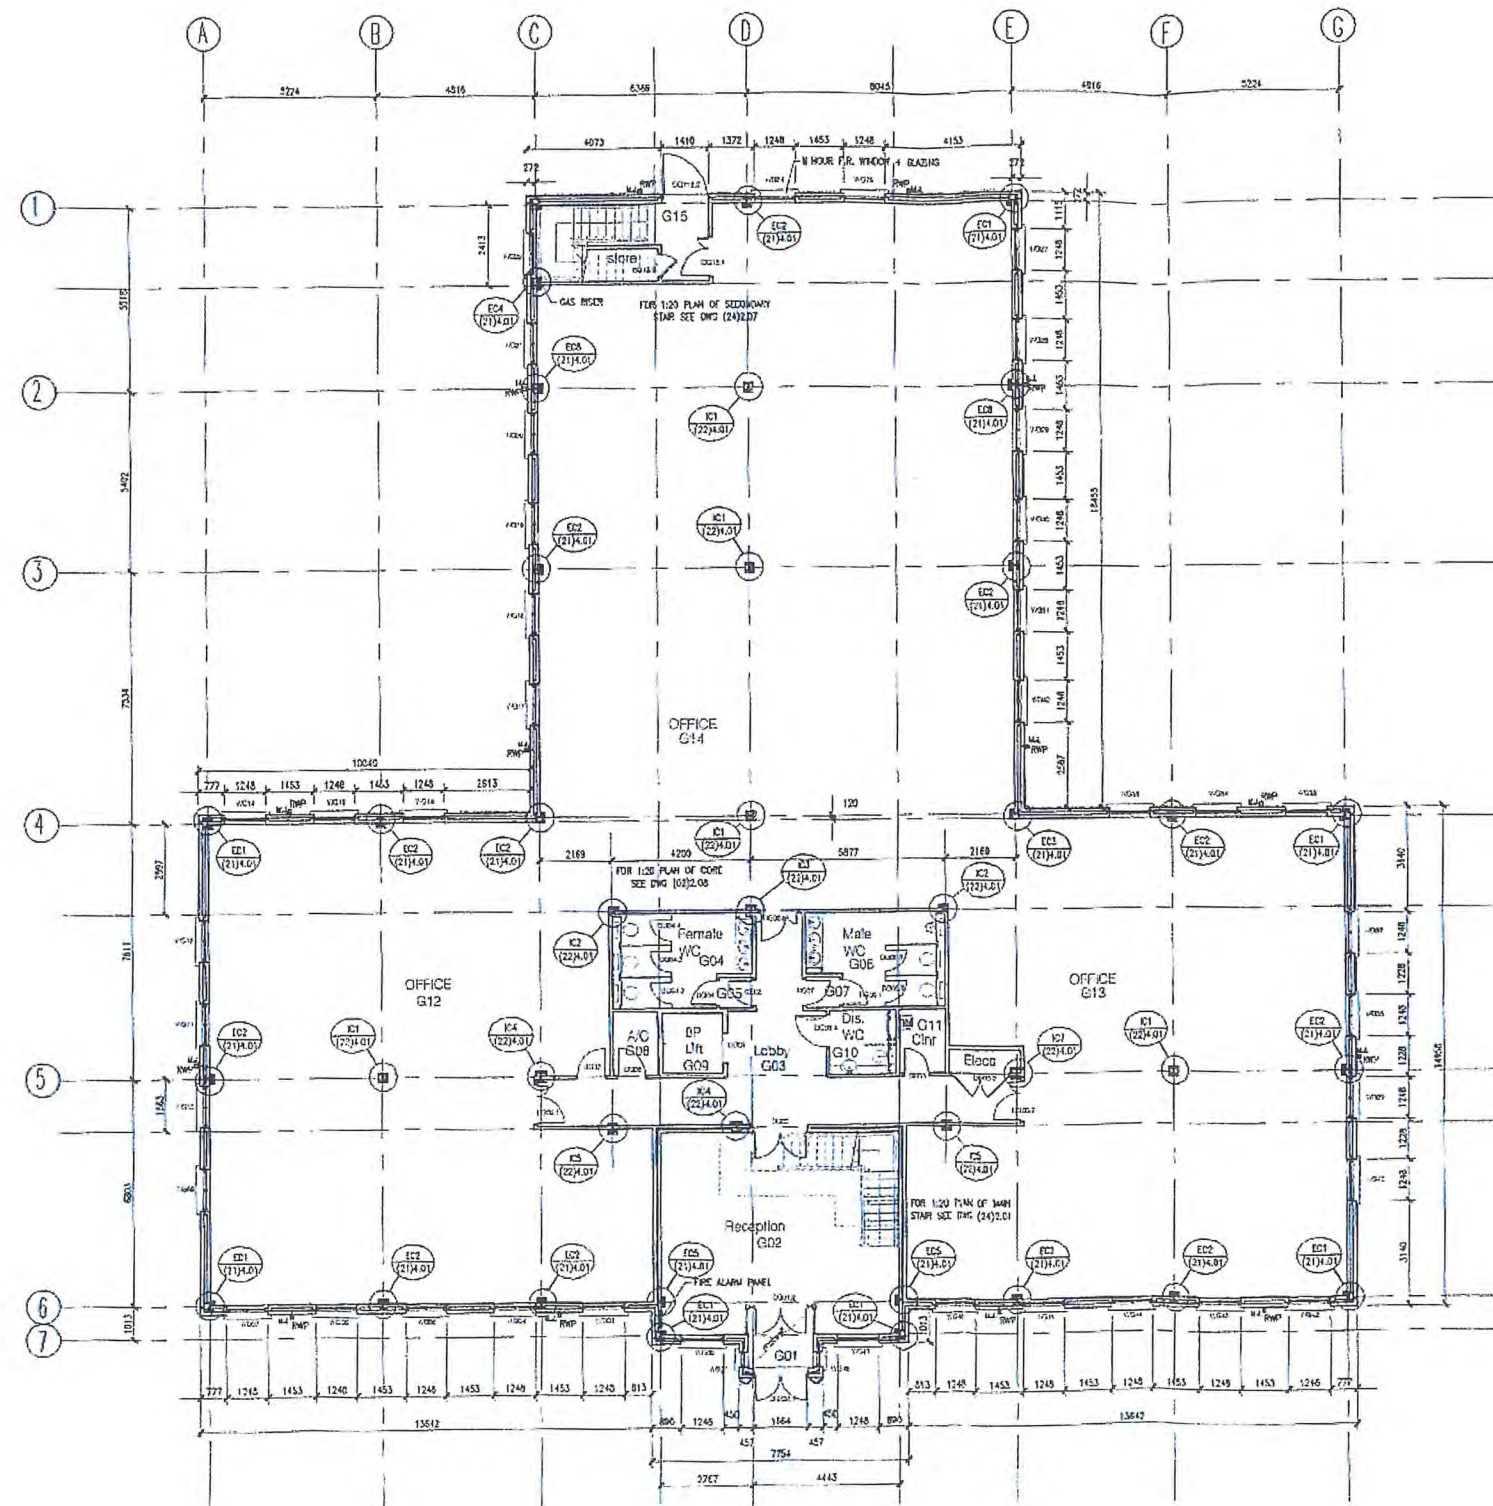

(02)2.01 D

NOTES

This drawing is copyright
 © is owned by you in confidence and must not be reproduced or disclosed to third parties without
 our prior permission.

Do not scale from this drawing.

This drawing is to be read in conjunction with all relevant specifications, schedules, standards and
 drawings to it specifications.

All dimensions are in millimetres unless stated otherwise.

Any unexplained information incorporated within this drawing cannot be presumed as accurate
 unless confirmed by field dimension.

1	12.06.01	Issue of drawings G15, 725, 726, 727,1000	05	05
2	12.06.01	Issue of drawings G15, 725, 726, 727,1000	05	05
3	12.06.01	Issue of drawings G15, 725, 726, 727,1000	05	05
4	12.06.01	Issue of drawings G15, 725, 726, 727,1000	05	05

AS BUILT

B³	Longwood Developments		
	Connaught House		
	Ripley, Guildford		
	Block 2		
Ground Floor Plan			
Scale	1:100 @ A1	07-04-00	60594
Drawn by	01256 B40510	05	(02)2.01 D