
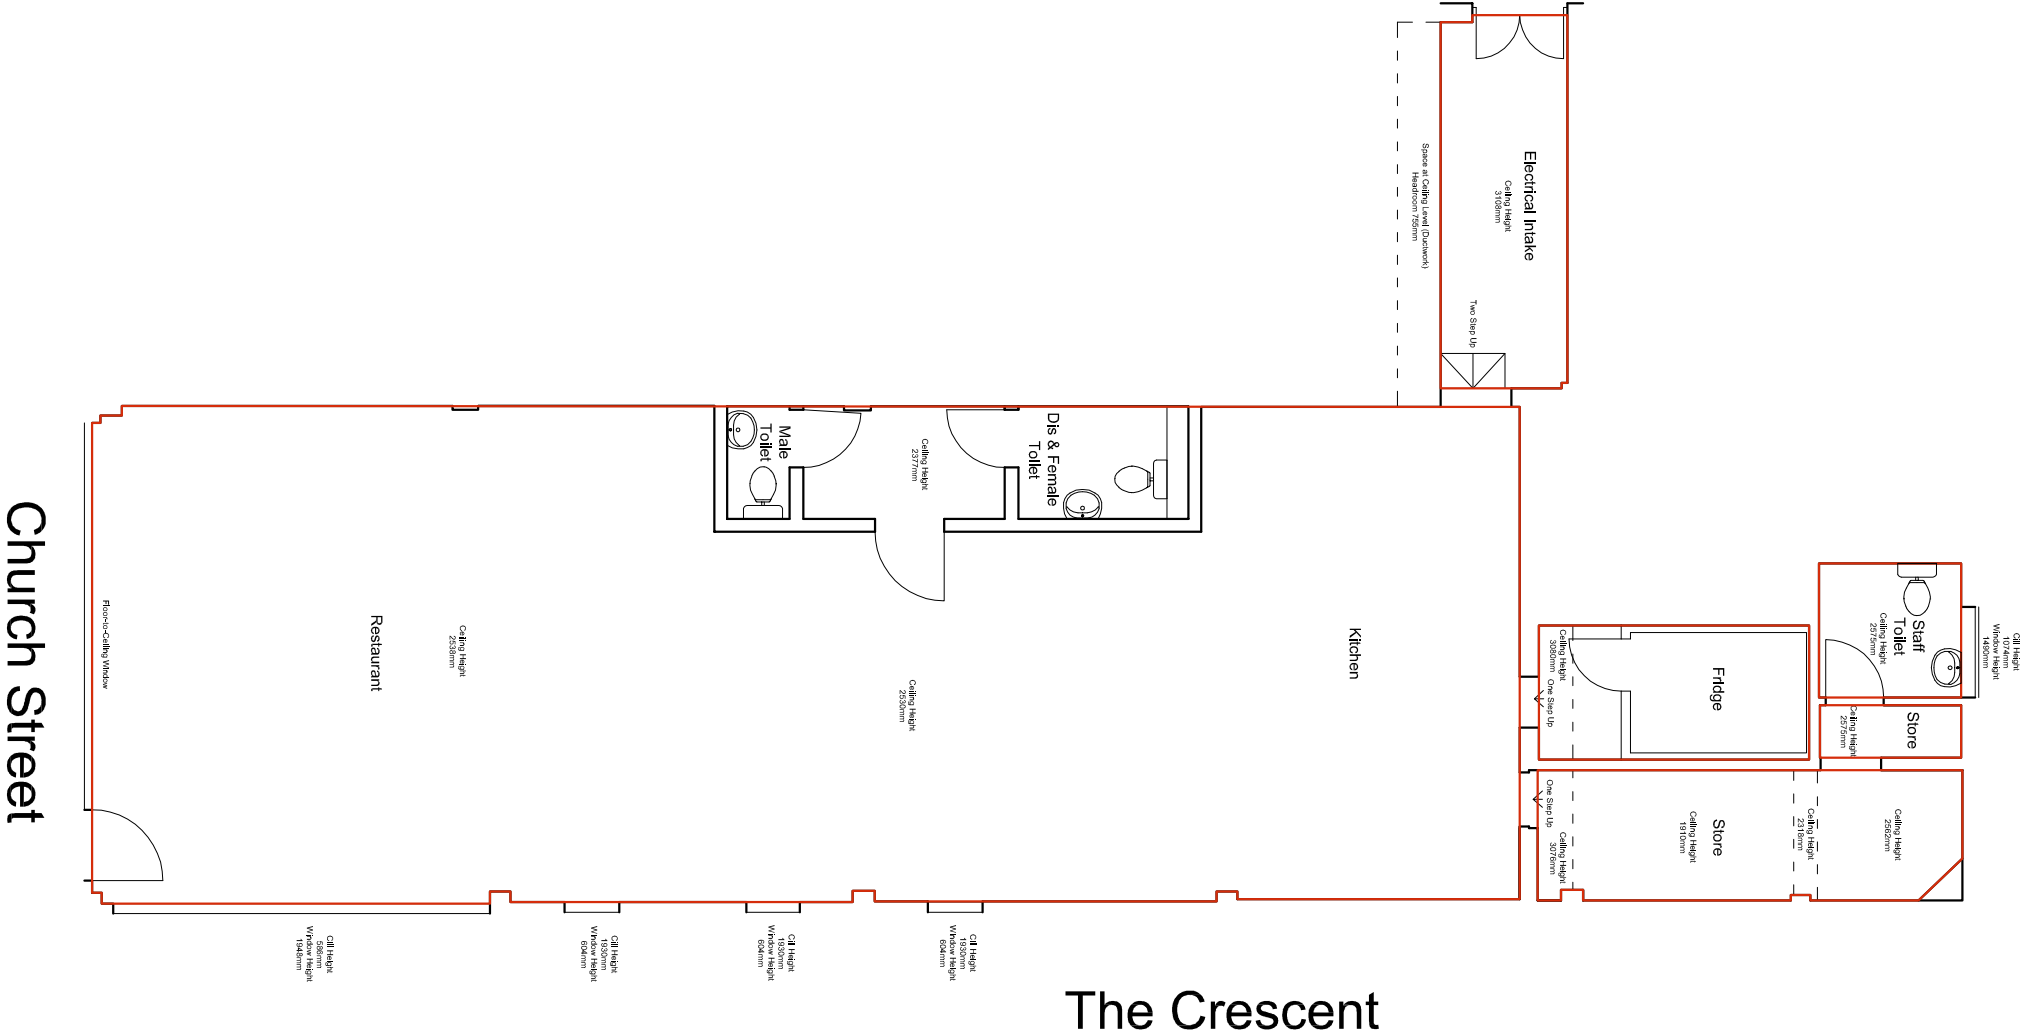
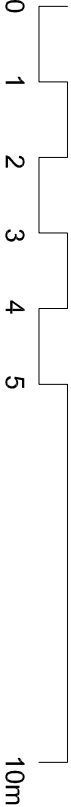


GROUND FLOOR

27 Church St, Leatherhead KT22 8DN

Scale 1:100@A3

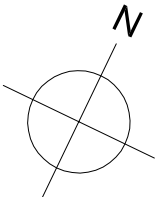

31 Grand Parade, Leigh-on-Sea SS9 1DX t: 020 8123 8753 www.agaprojects.co.uk

27 Church St, Leatherhead KT22 8DN