




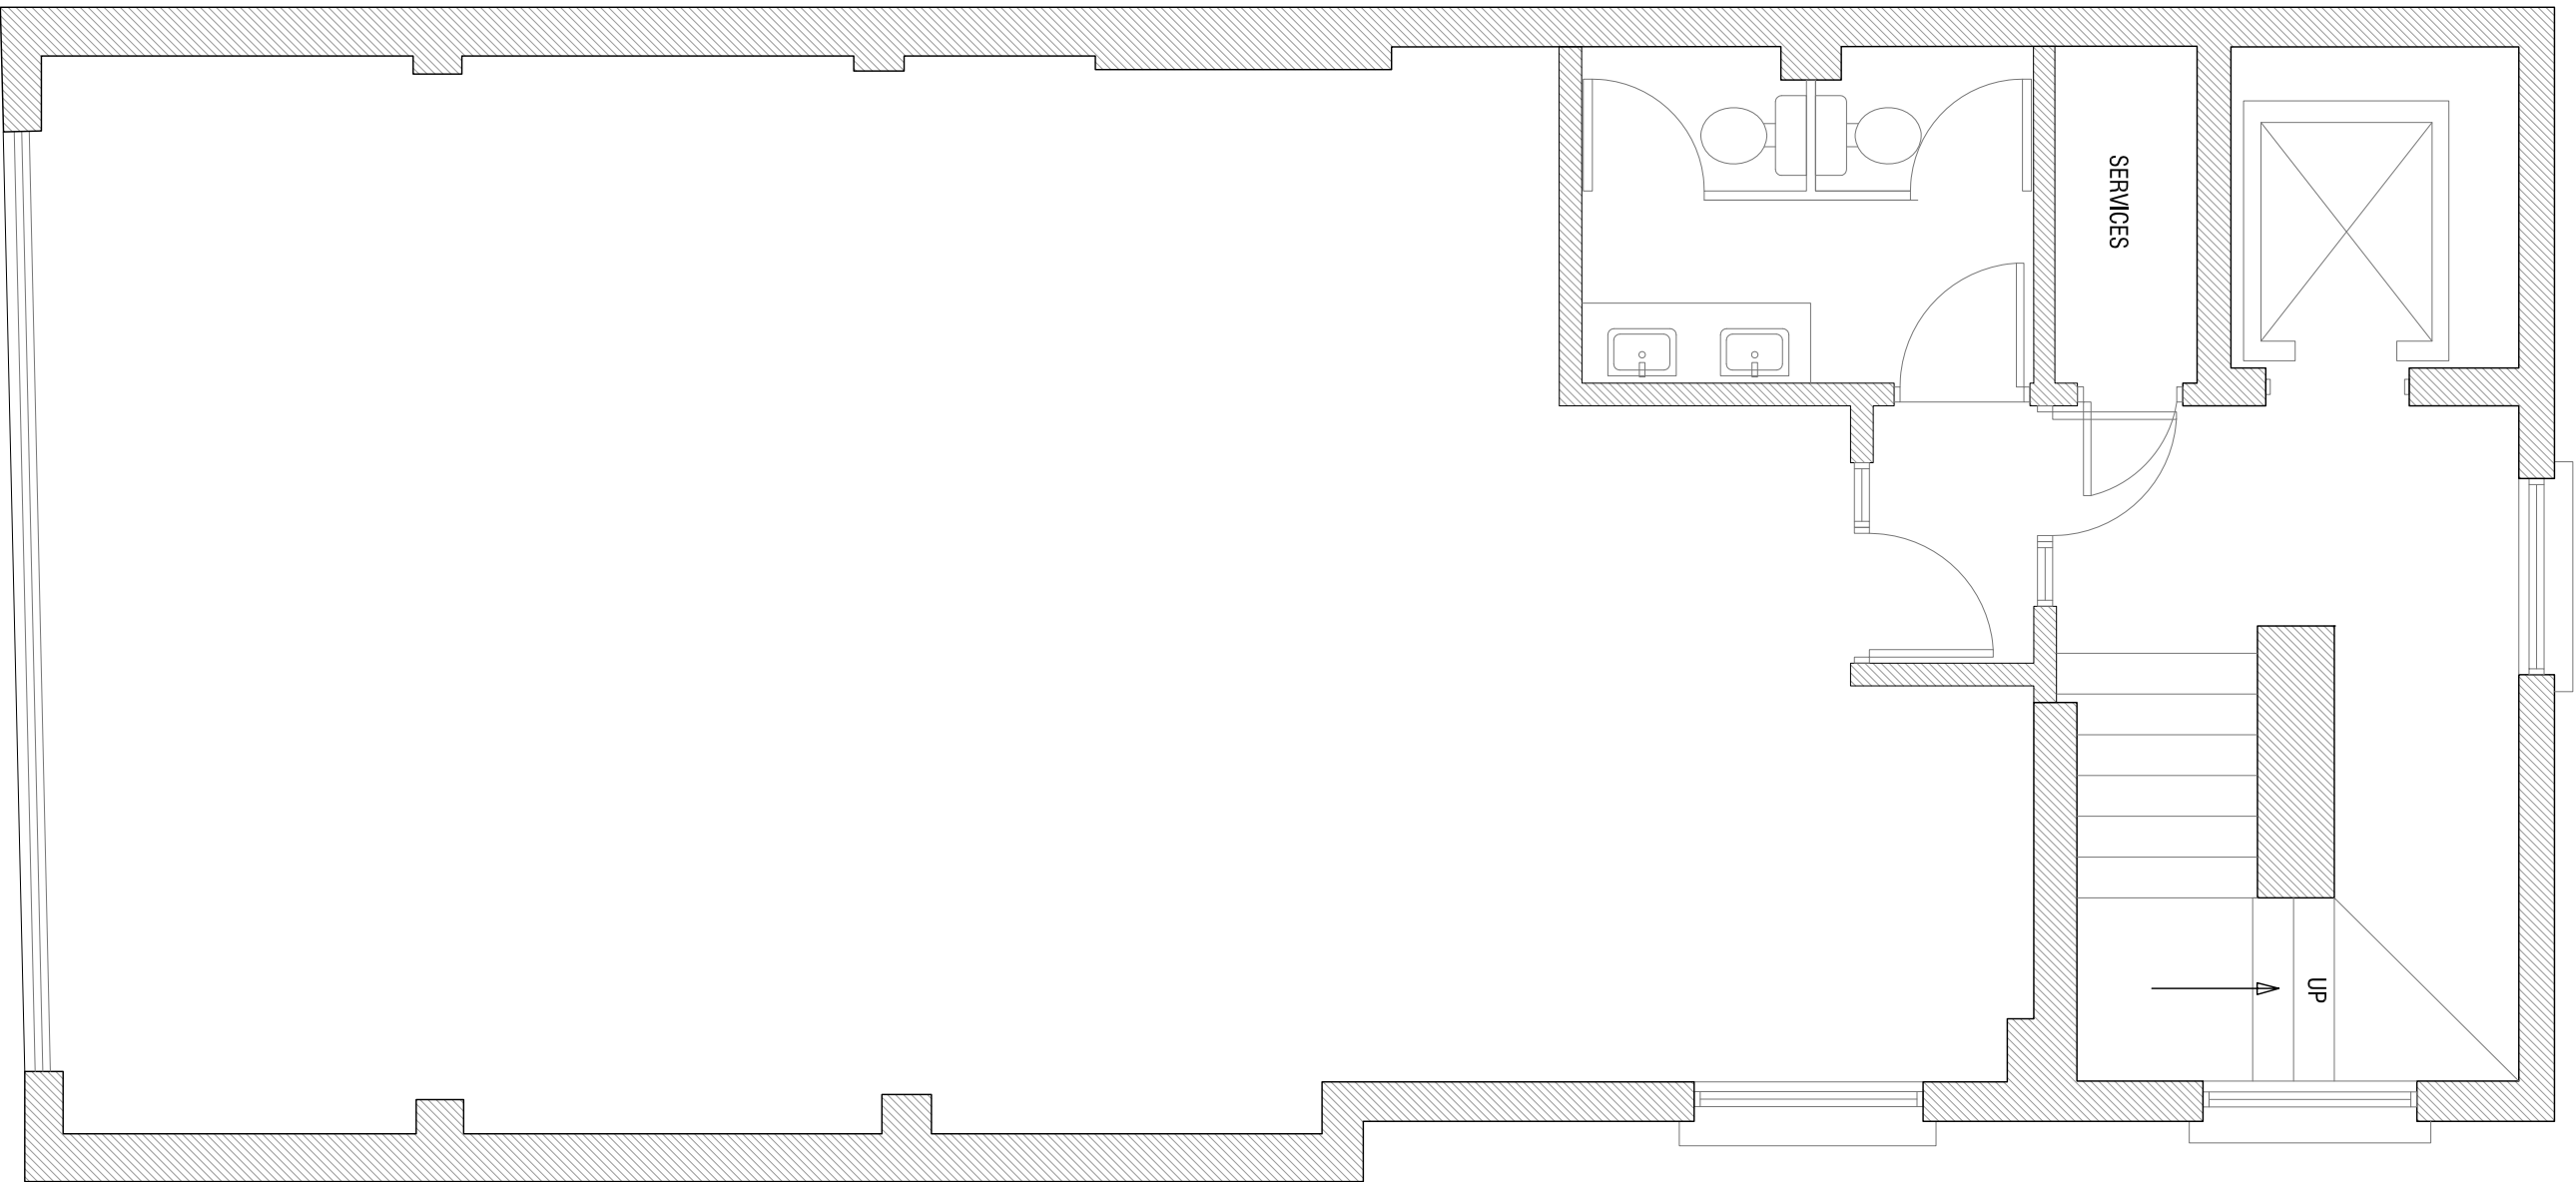

FIRST FLOOR

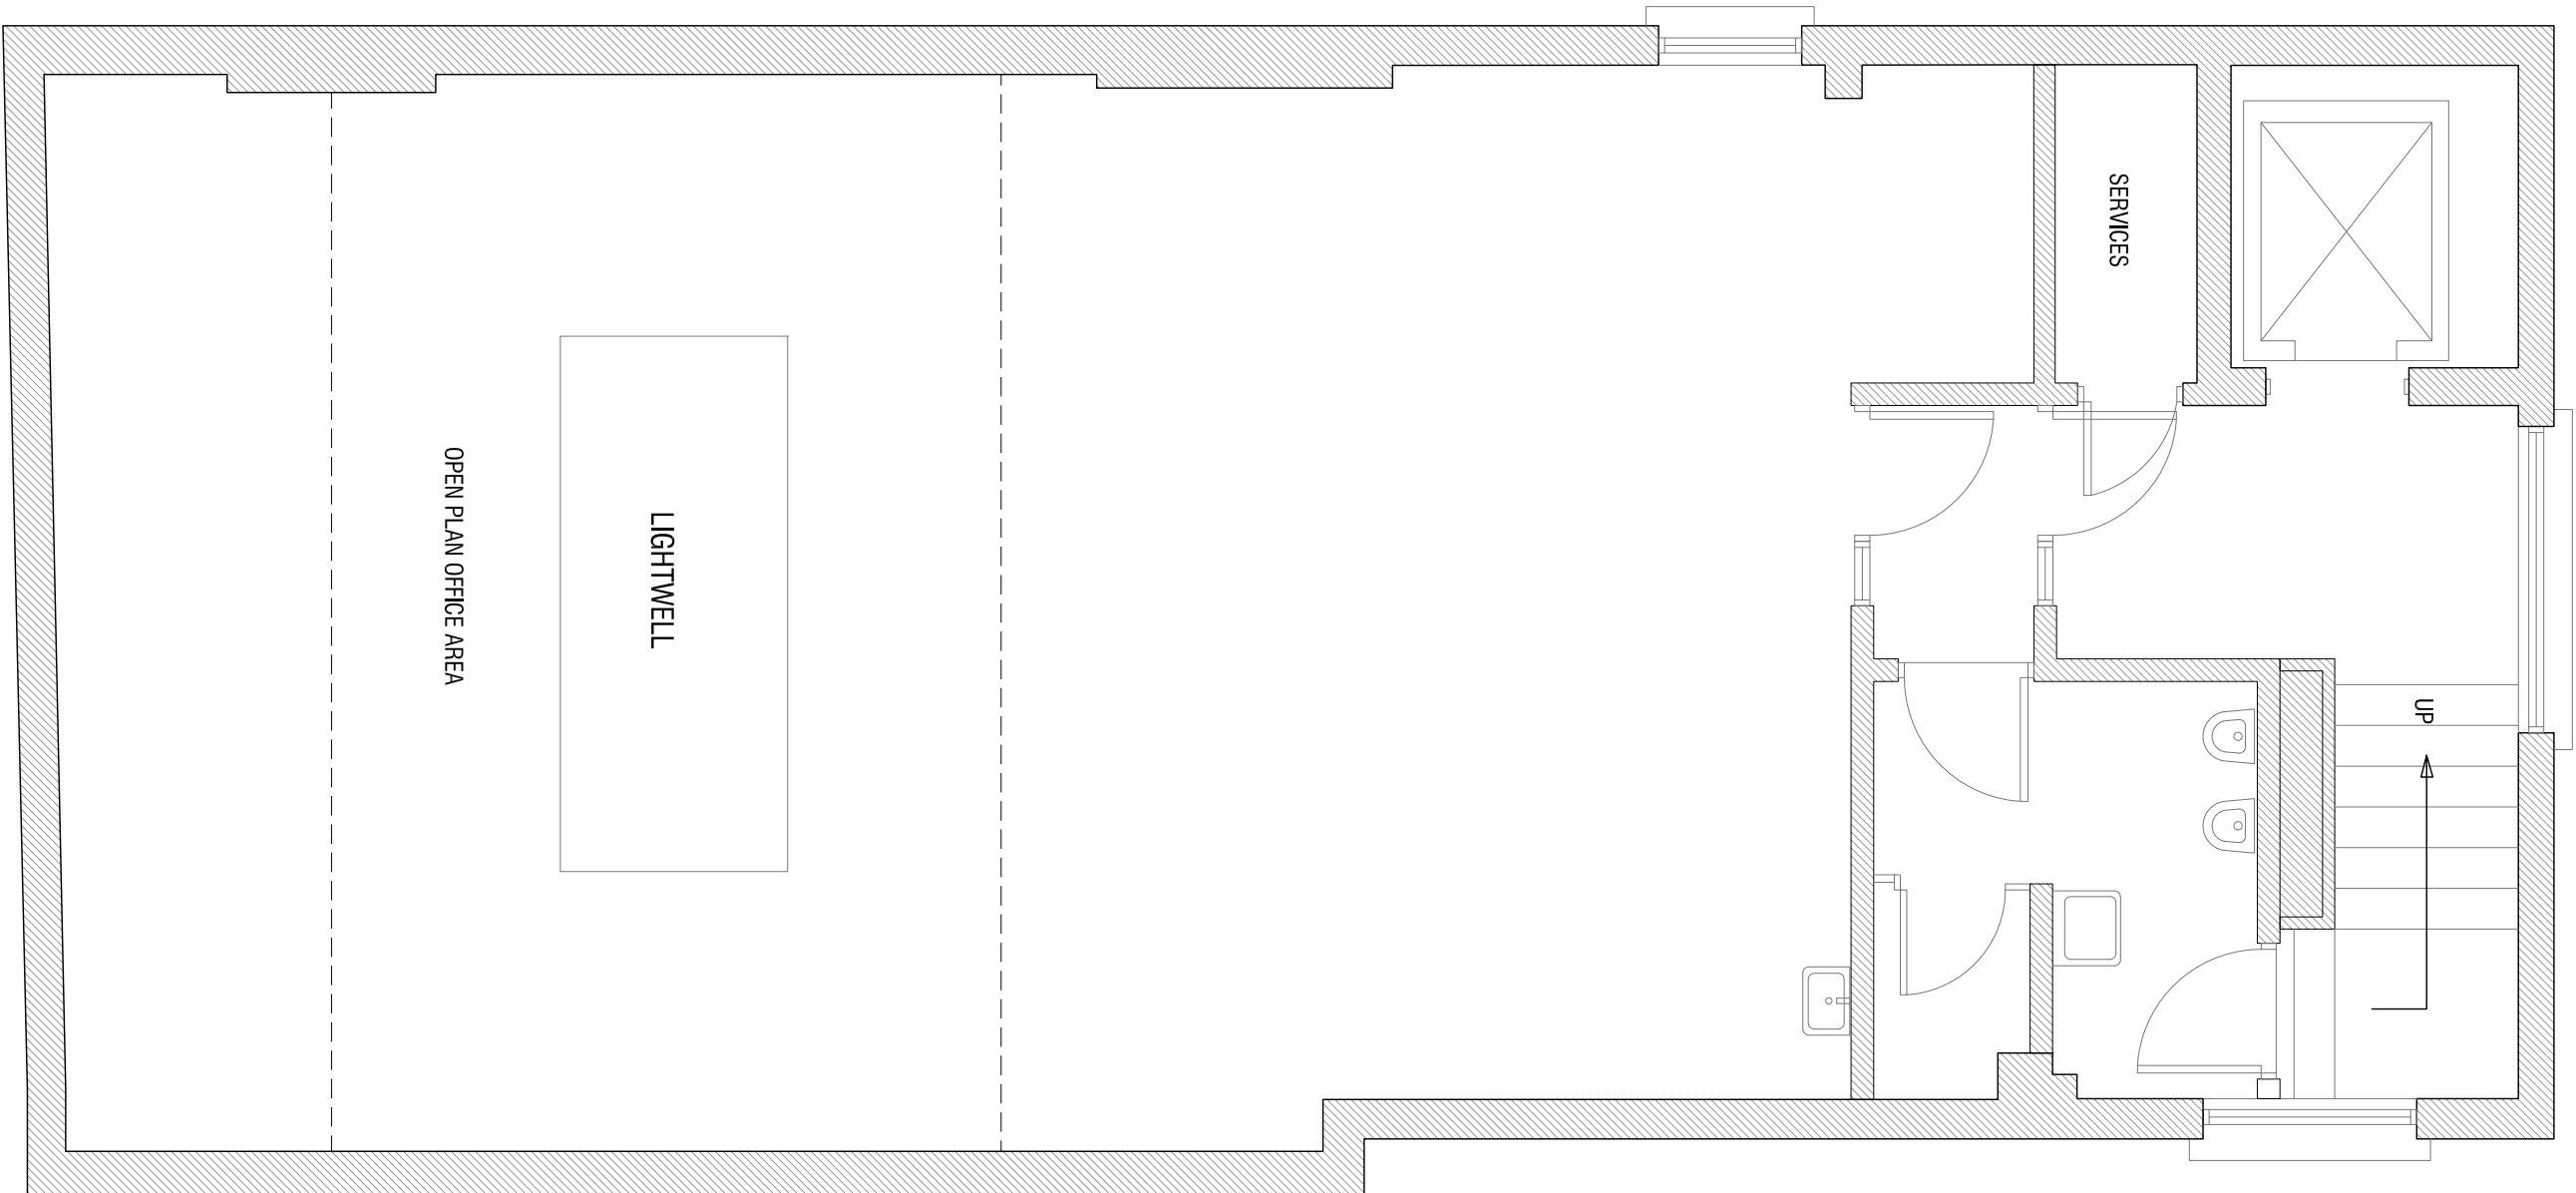

SECOND FLOOR

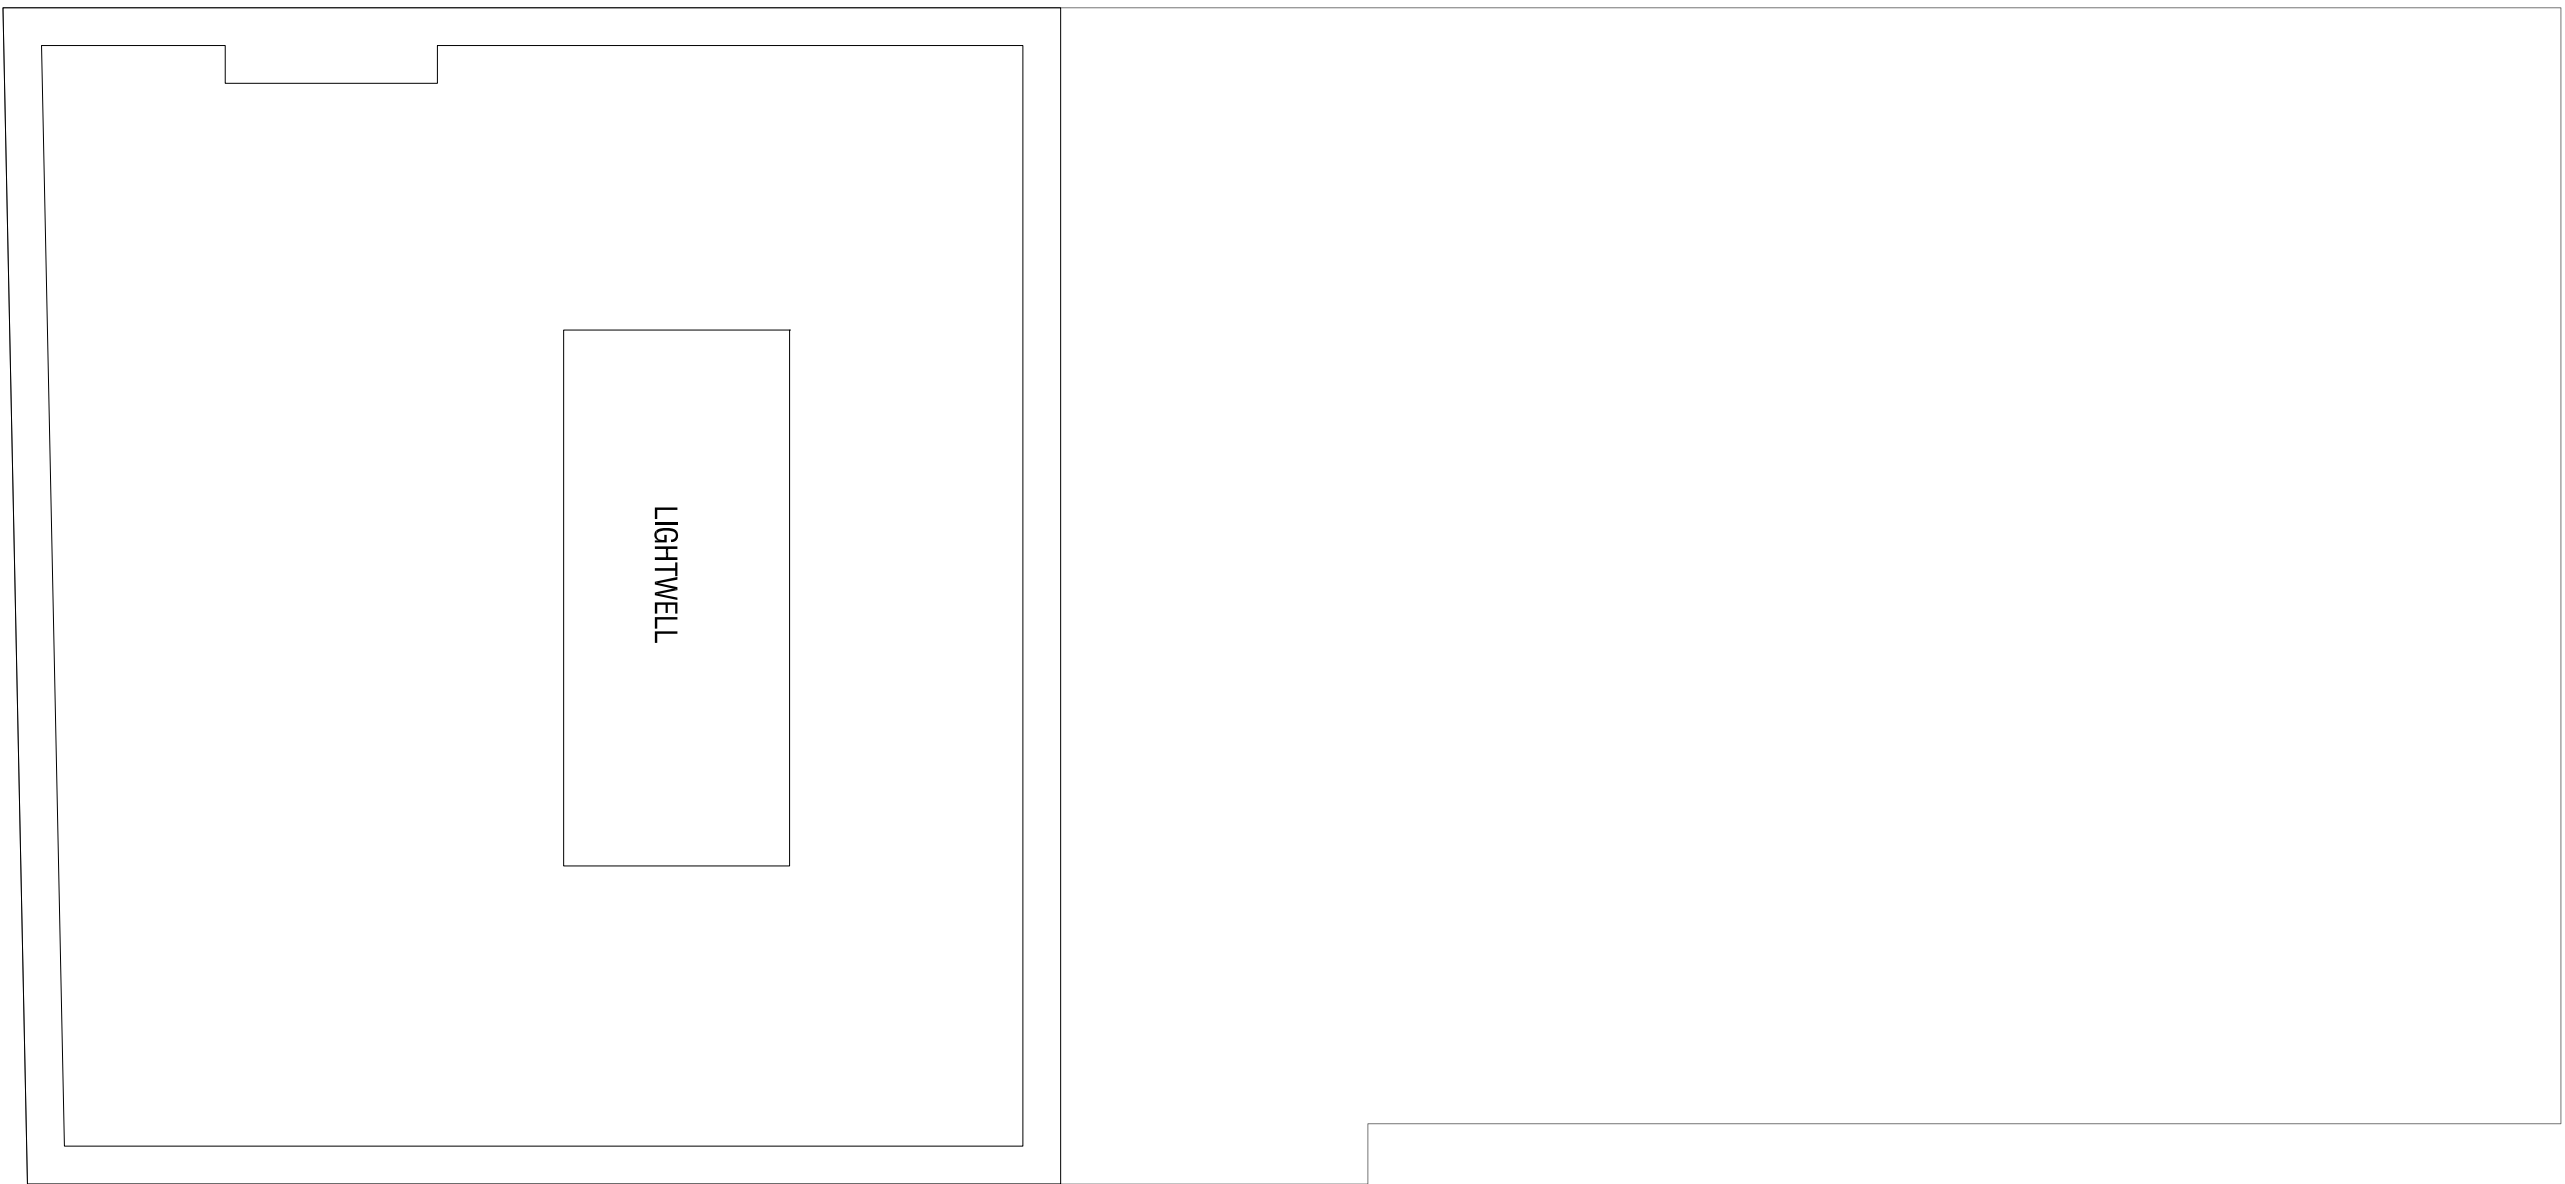

ROOF PLAN

23 HIGH STREET
LEATHERHEAD
SURREY

EXISTING FLOOR PLANS
FIRST, SECOND AND ROOF

SCALE
1:50 (DWG A)

ORIGINAL PLANS BY:
A.M. HALL

DATE:
23.05.1994

REBORN BY:
J. POLO

DATE:
10.12.2015