


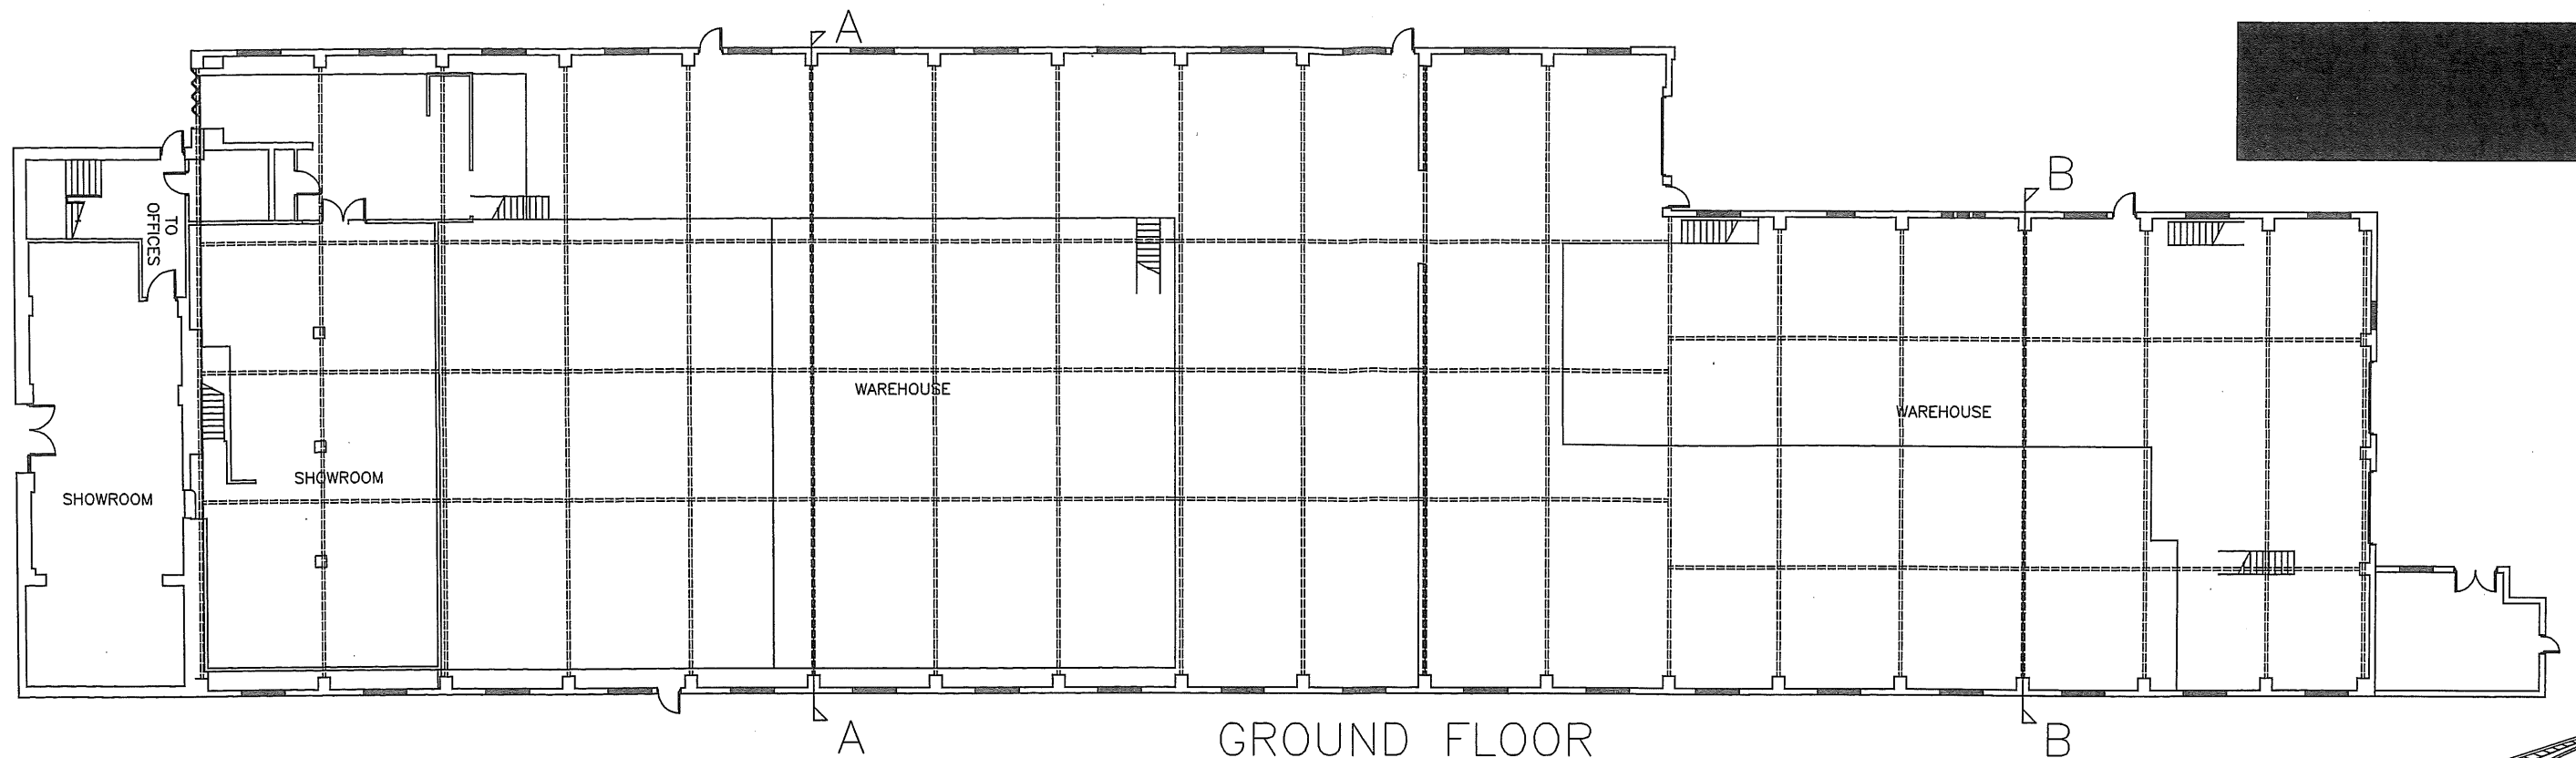


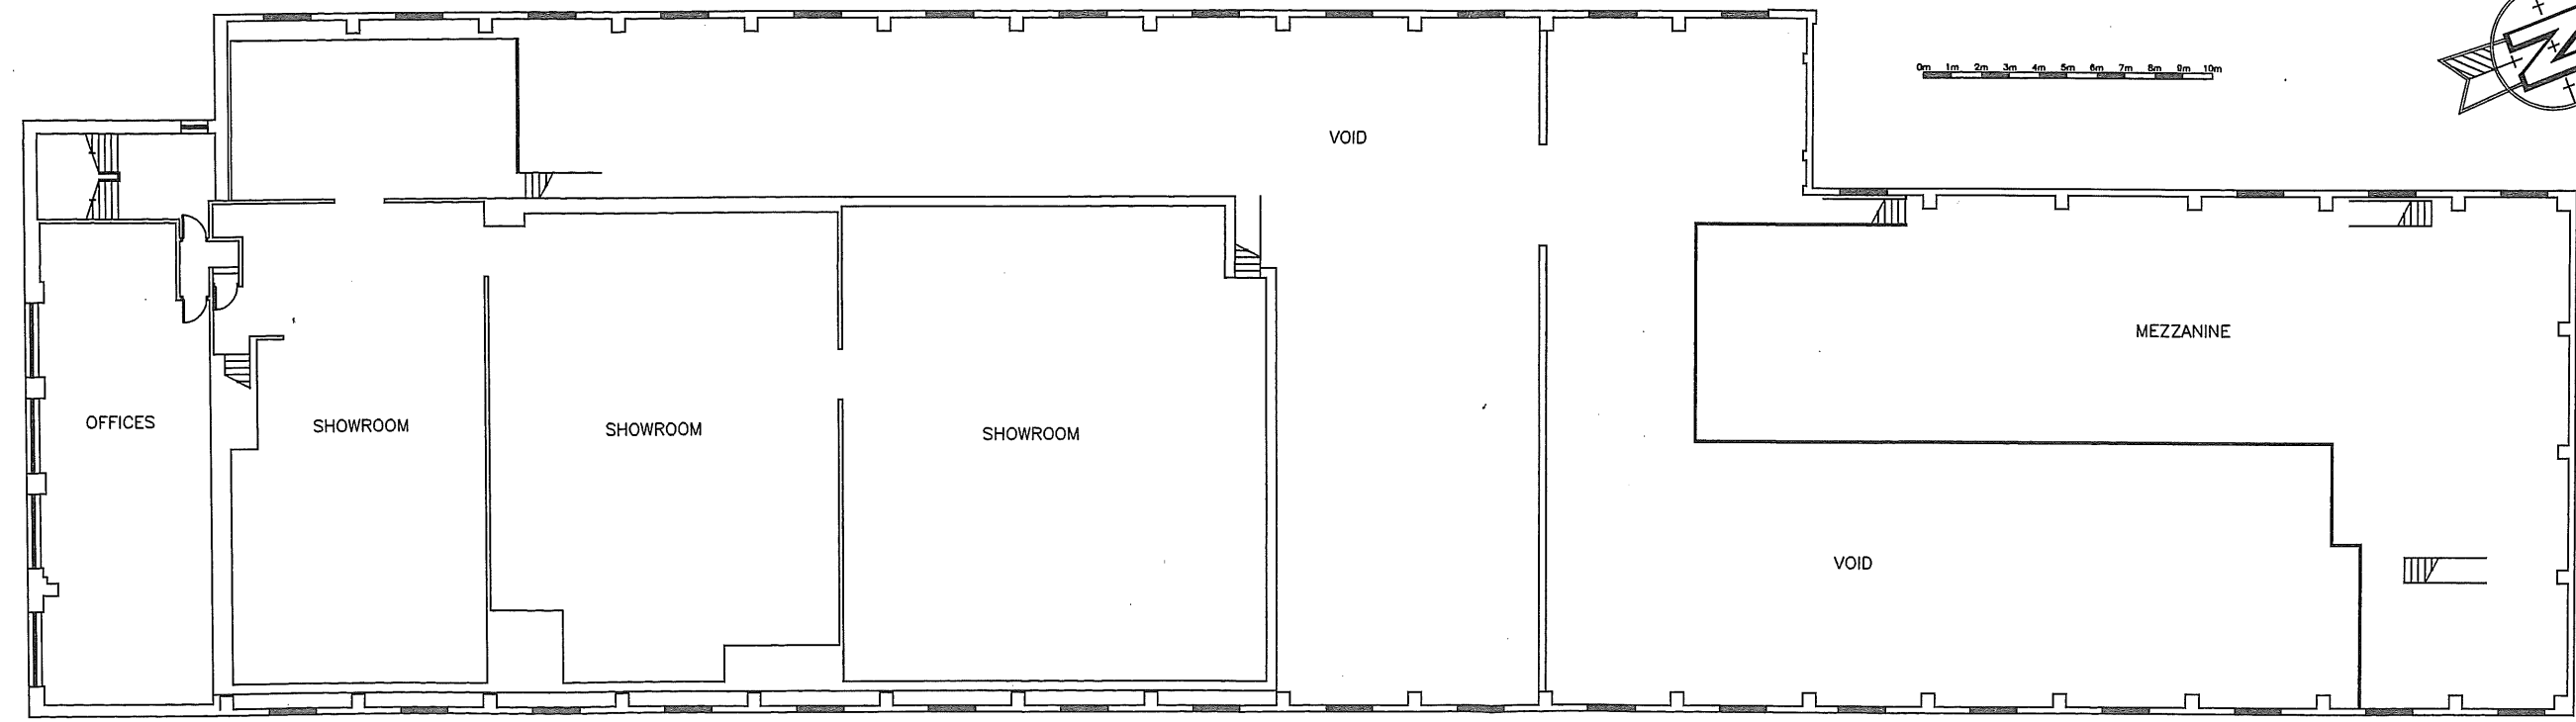

GROUND FLOOR

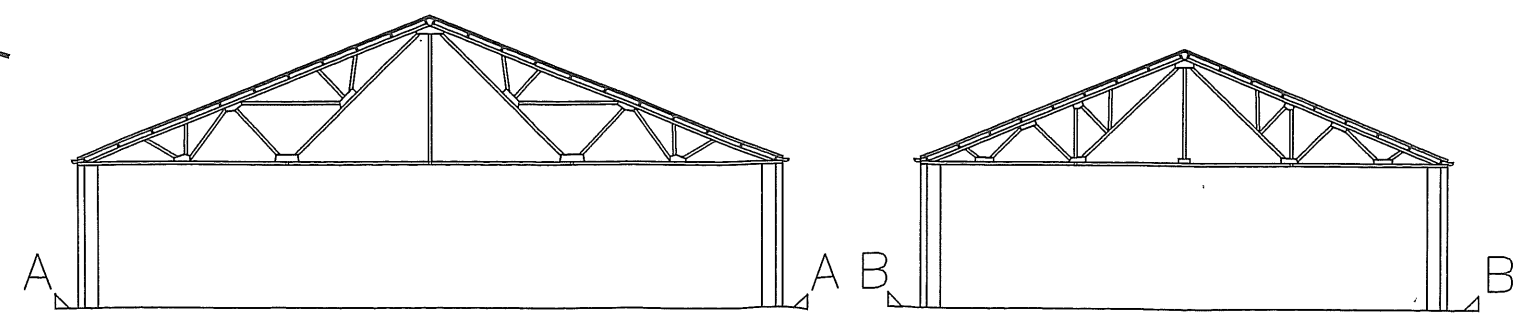

FIRST FLOOR/MEZZANINE

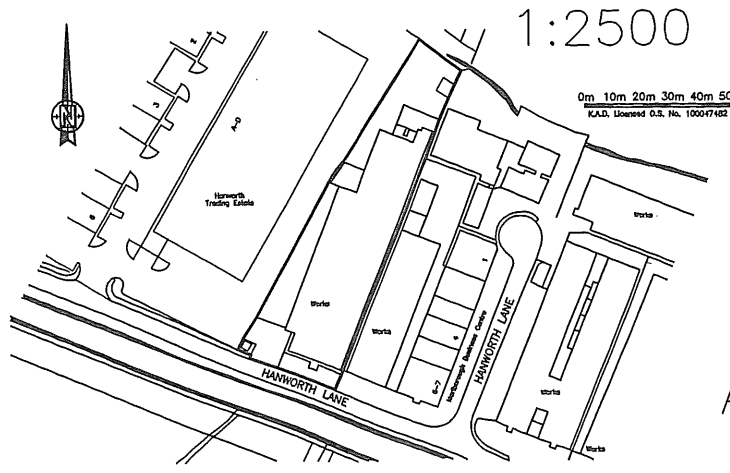

**K NIGHT ARCHITECTURAL**  
**KAD DESIGN**

K.A.D.  
181 Kathleen Road  
Sholing  
Southampton  
SO19 8GX  
m: 07801 34 64 79  
t: 023 80 420 938  
e: ian@k-a-d.co.uk

**EXISTING PLANS**

Scale: **1:250@A3** Date: **AUG 2012**

| Project no | Sequential | Blg/Floor | Detail | Rev |
|------------|------------|-----------|--------|-----|
| KAD        | 01         | A         | EX     | .   |

**KESTRAL HOUSE, HANWORTH LANE**  
**CHERTSEY, SURREY, KT16 9JX**