BERKELEY HOMES- First Floor
Revision D

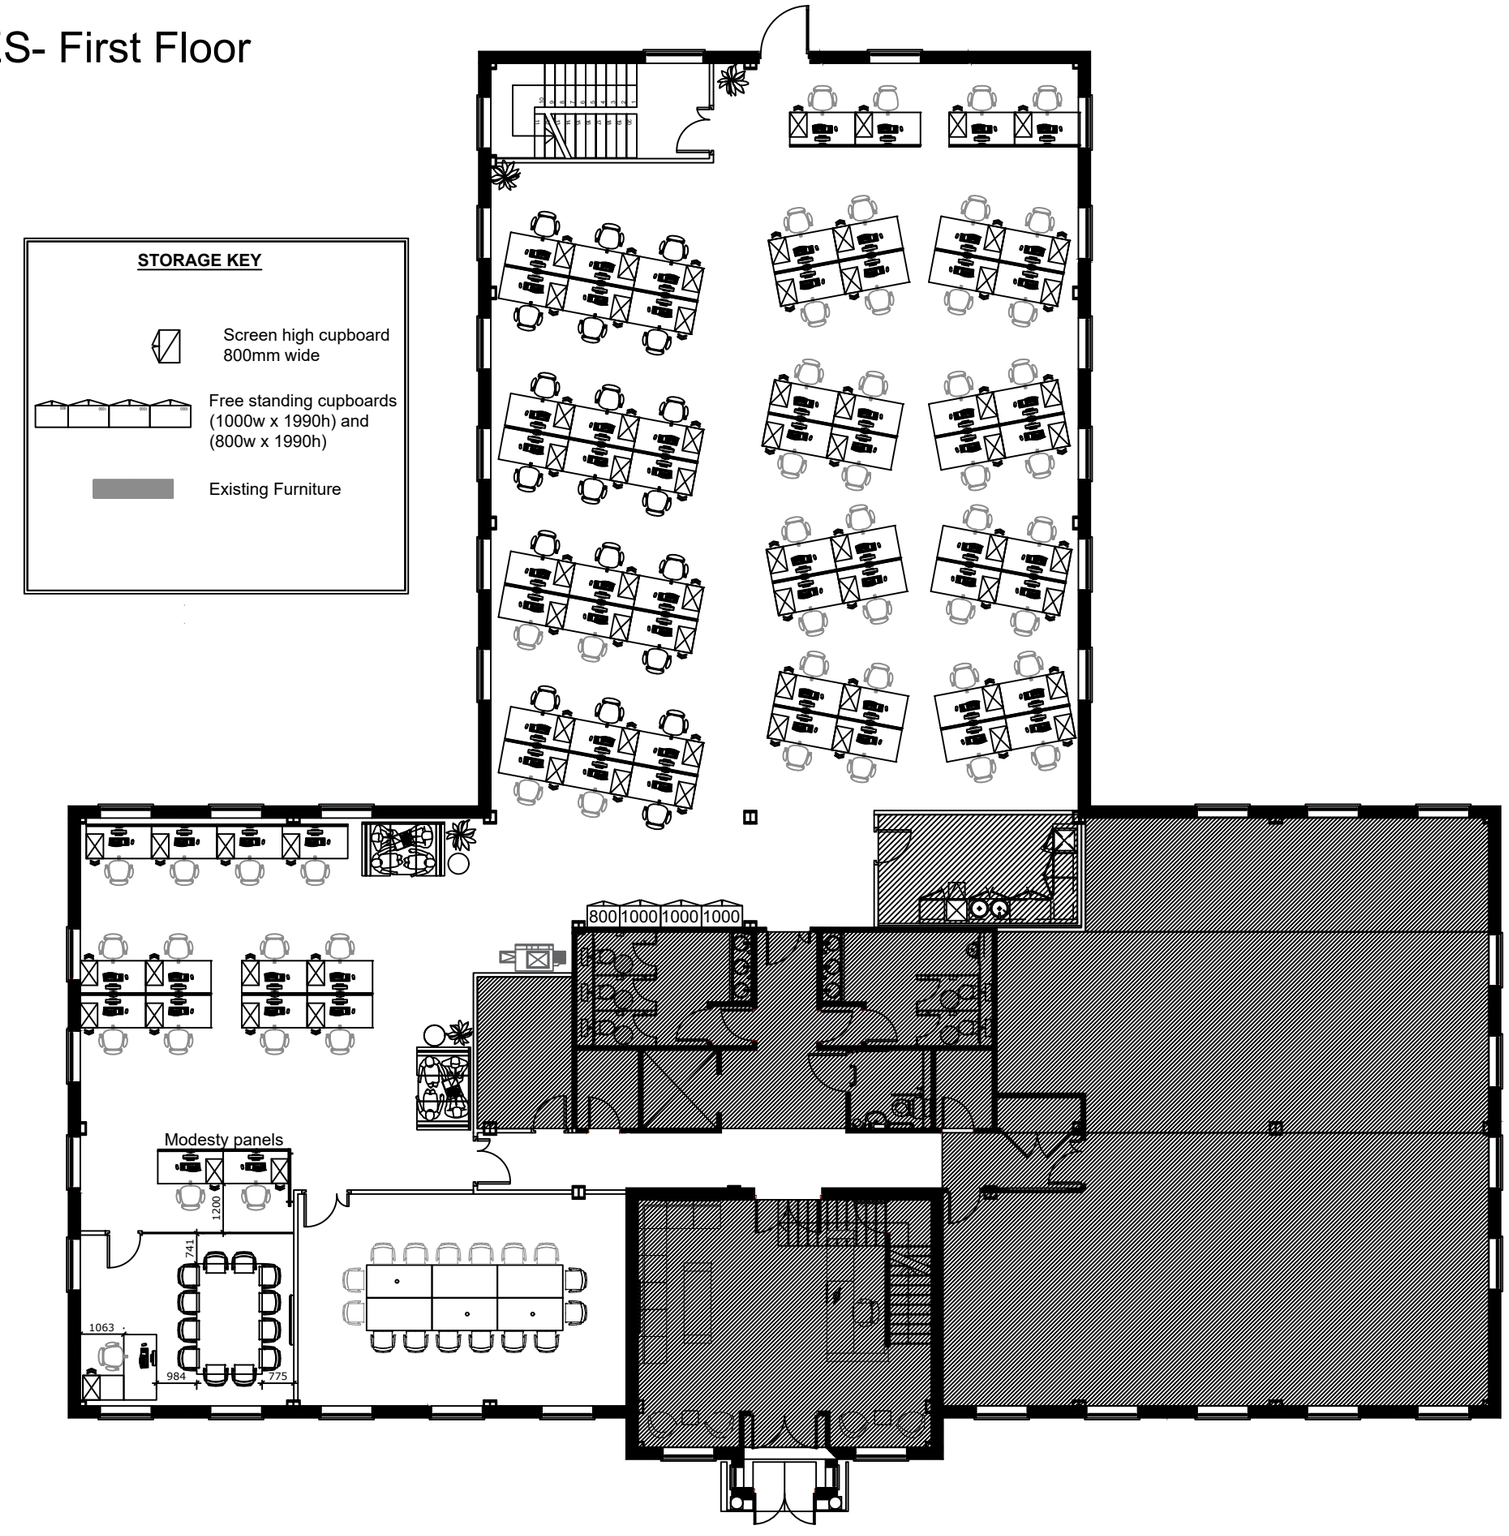

rev	alteration	date	by
C		17/12/19	JB
D	Misc. flip top tables Bank of 6 now 2 banks of 4	18/12/19	JB

SBWorkspace

CLIENT:

PROJECT:
BERKELEY HOMES

DRAWING:
Ground Floor
GENERAL ARRANGEMENT

DATE:	SCALE:
18.12.19	1:150@A3

DRG.No:
01-GA

REVISION	CHKD
D	

All dimensions to be verified on site