


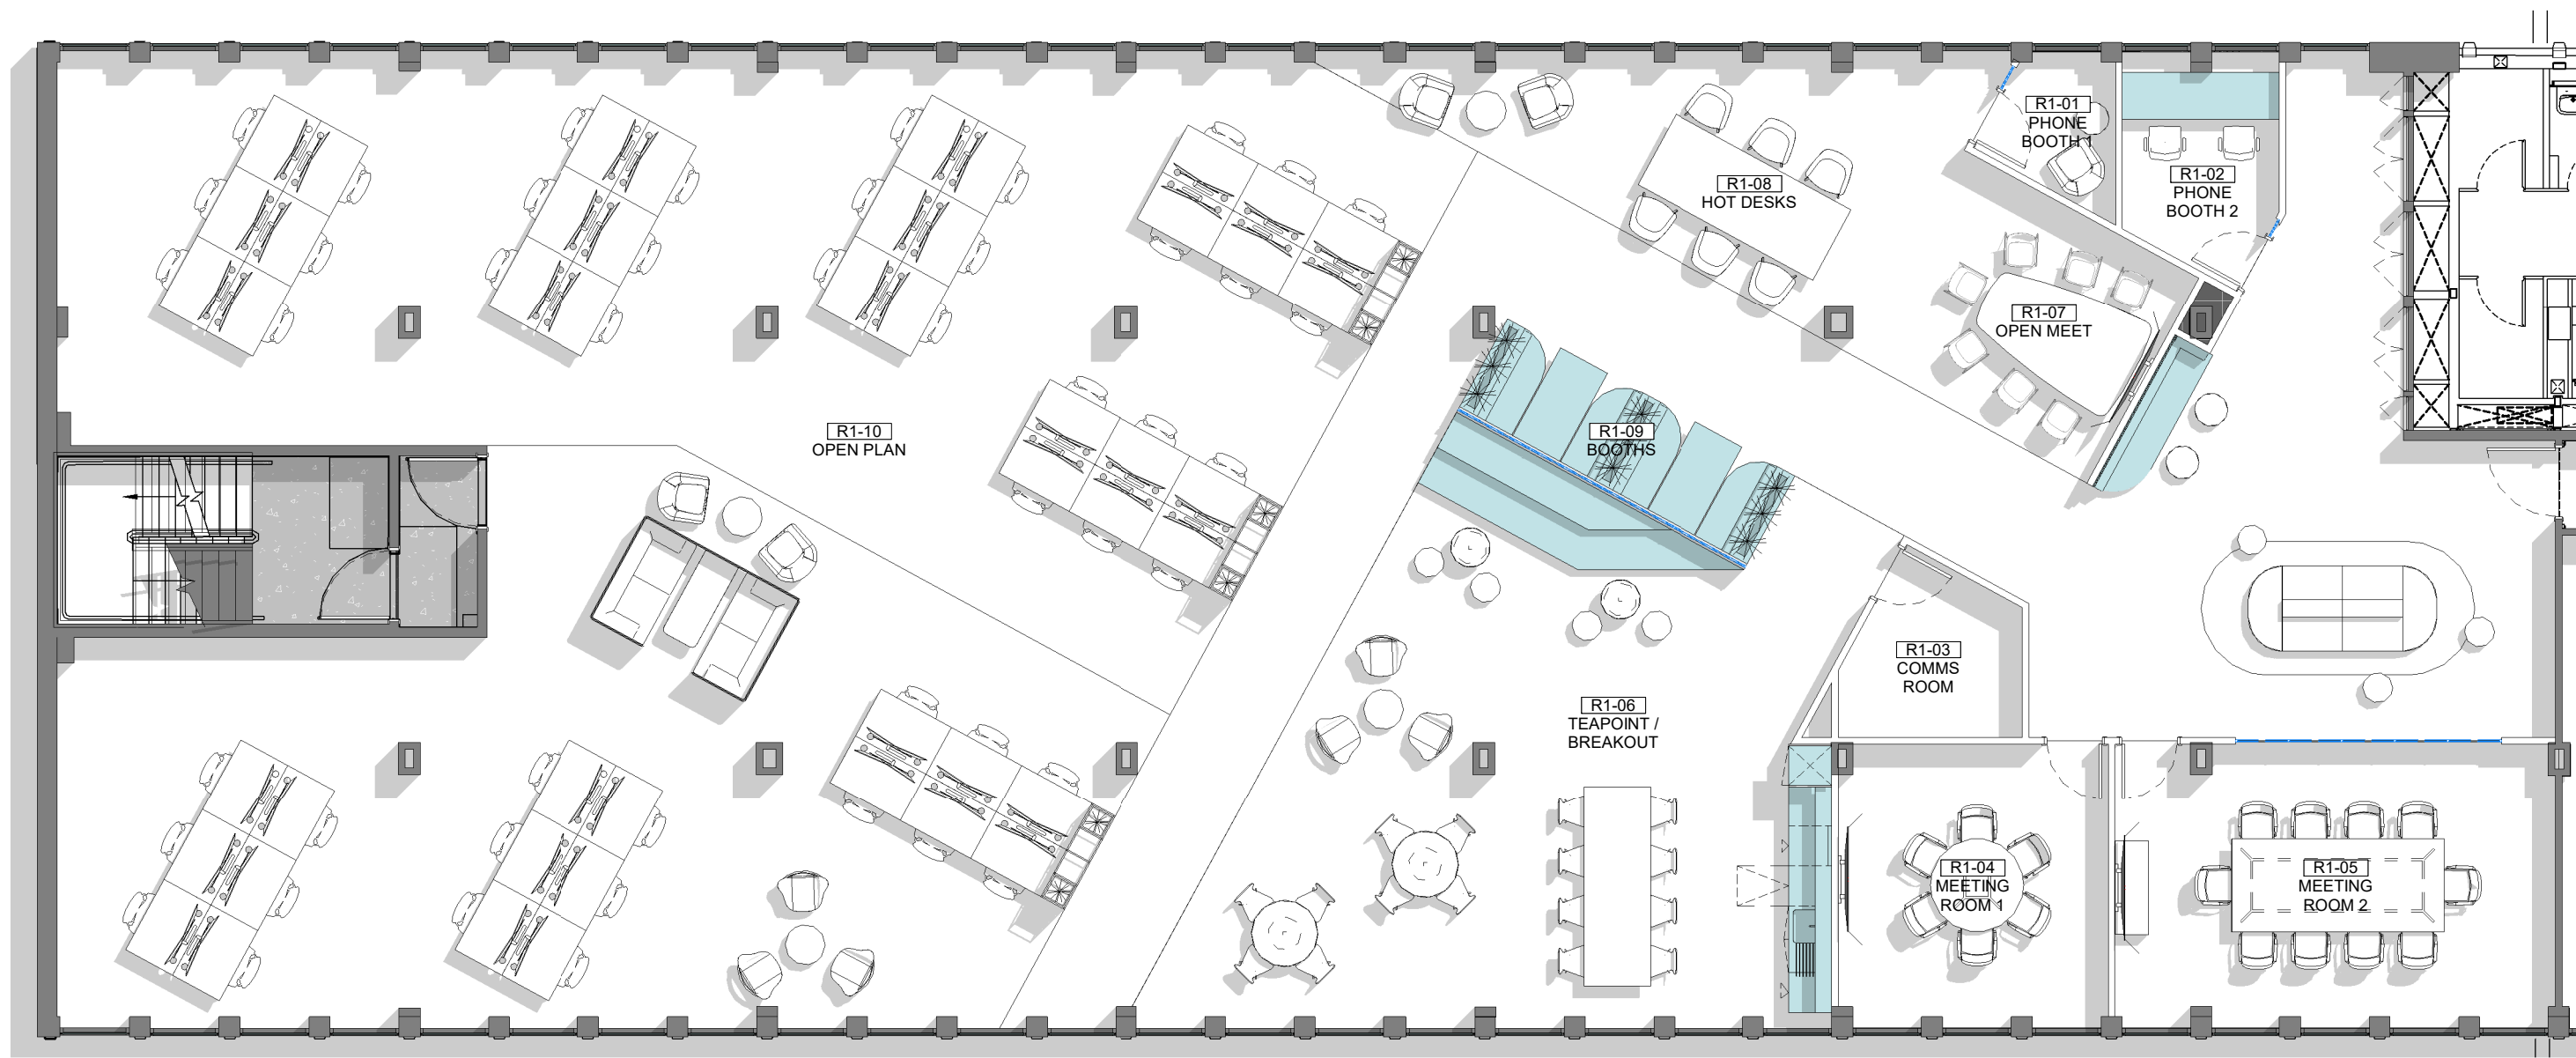

1 Level 01 - General Arrangement
1 : 100

A - APPROVED
B - APPROVED SUBJECT TO COMMENTS
C - REJECTED

☐
☐
☐

SIGNED: _____ DATE: _____

© COPYRIGHT OKTRA LTD
THIS DRAWING REMAINS THE COPYRIGHT OF OKTRA LTD, TO BE USED SOLELY FOR THE PROJECT AND INFORMATION AS TITLED. THIS DRAWING MUST NOT BE COPIED WITHOUT PRIOR WRITTEN CONSENT. CONTRACTORS ARE RESPONSIBLE FOR ENSURING ALL WORKS COMPLY WITH ALL RELEVANT STATUTORY REQUIREMENTS AND BRITISH STANDARDS.
DO NOT SCALE FROM DRAWING. CONTRACTORS MUST CHECK ALL DIMENSIONS, LEVELS AND SERVICES PRIOR TO COMMENCEMENT OF ANY WORKS. OKTRA LTD MUST BE NOTIFIED OF ANY DISCREPANCIES.

SCALE 1:100
1 2 3 4 5 10

GENERAL ARRANGEMENT LEGEND

Symbols shown are not to scale - some symbols may not appear on the layout plan

COMPONENT TAGS

[R1-01]
Name = ROOM - 1ST FLOOR
01 = ROOM NUMBER
Name = ROOM NAME

PARTITION REFERENCES

EXISTING WALLS
NEW SOLID PARTITIONS
NEW GLAZED PARTITIONS

DOOR REFERENCES

NEW SOLID DOOR
NEW SLIDING GLASS DOOR

FURNITURE DETAILS

NEW FURNITURE
EXISTING FURNITURE
JOINERY ITEMS

DRAWING STAGE

Pre-Construction

CLIENT

BELTANE

SITE ADDRESS

Connaught House, 255 High Street
Guildford, GU1 3BS

PROJECT DIRECTOR

JD

PROJECT MANAGER

--

PROJECT DESIGNER

AC

TECHNICAL DESIGNER

FW

DRAWING TITLE

GENERAL ARRANGEMENT

PROJECT NO.

1650

SCALE

1 : 100 @ A1

REVISION

DRAWING NO.

1650—OKT—01—A01—DP—I—0101



Oktra Regions - Guildford
Friary Court
13-21 High Street
Guildford
GU1 3DG

+44 (0)1483 947520
oktra.co.uk