


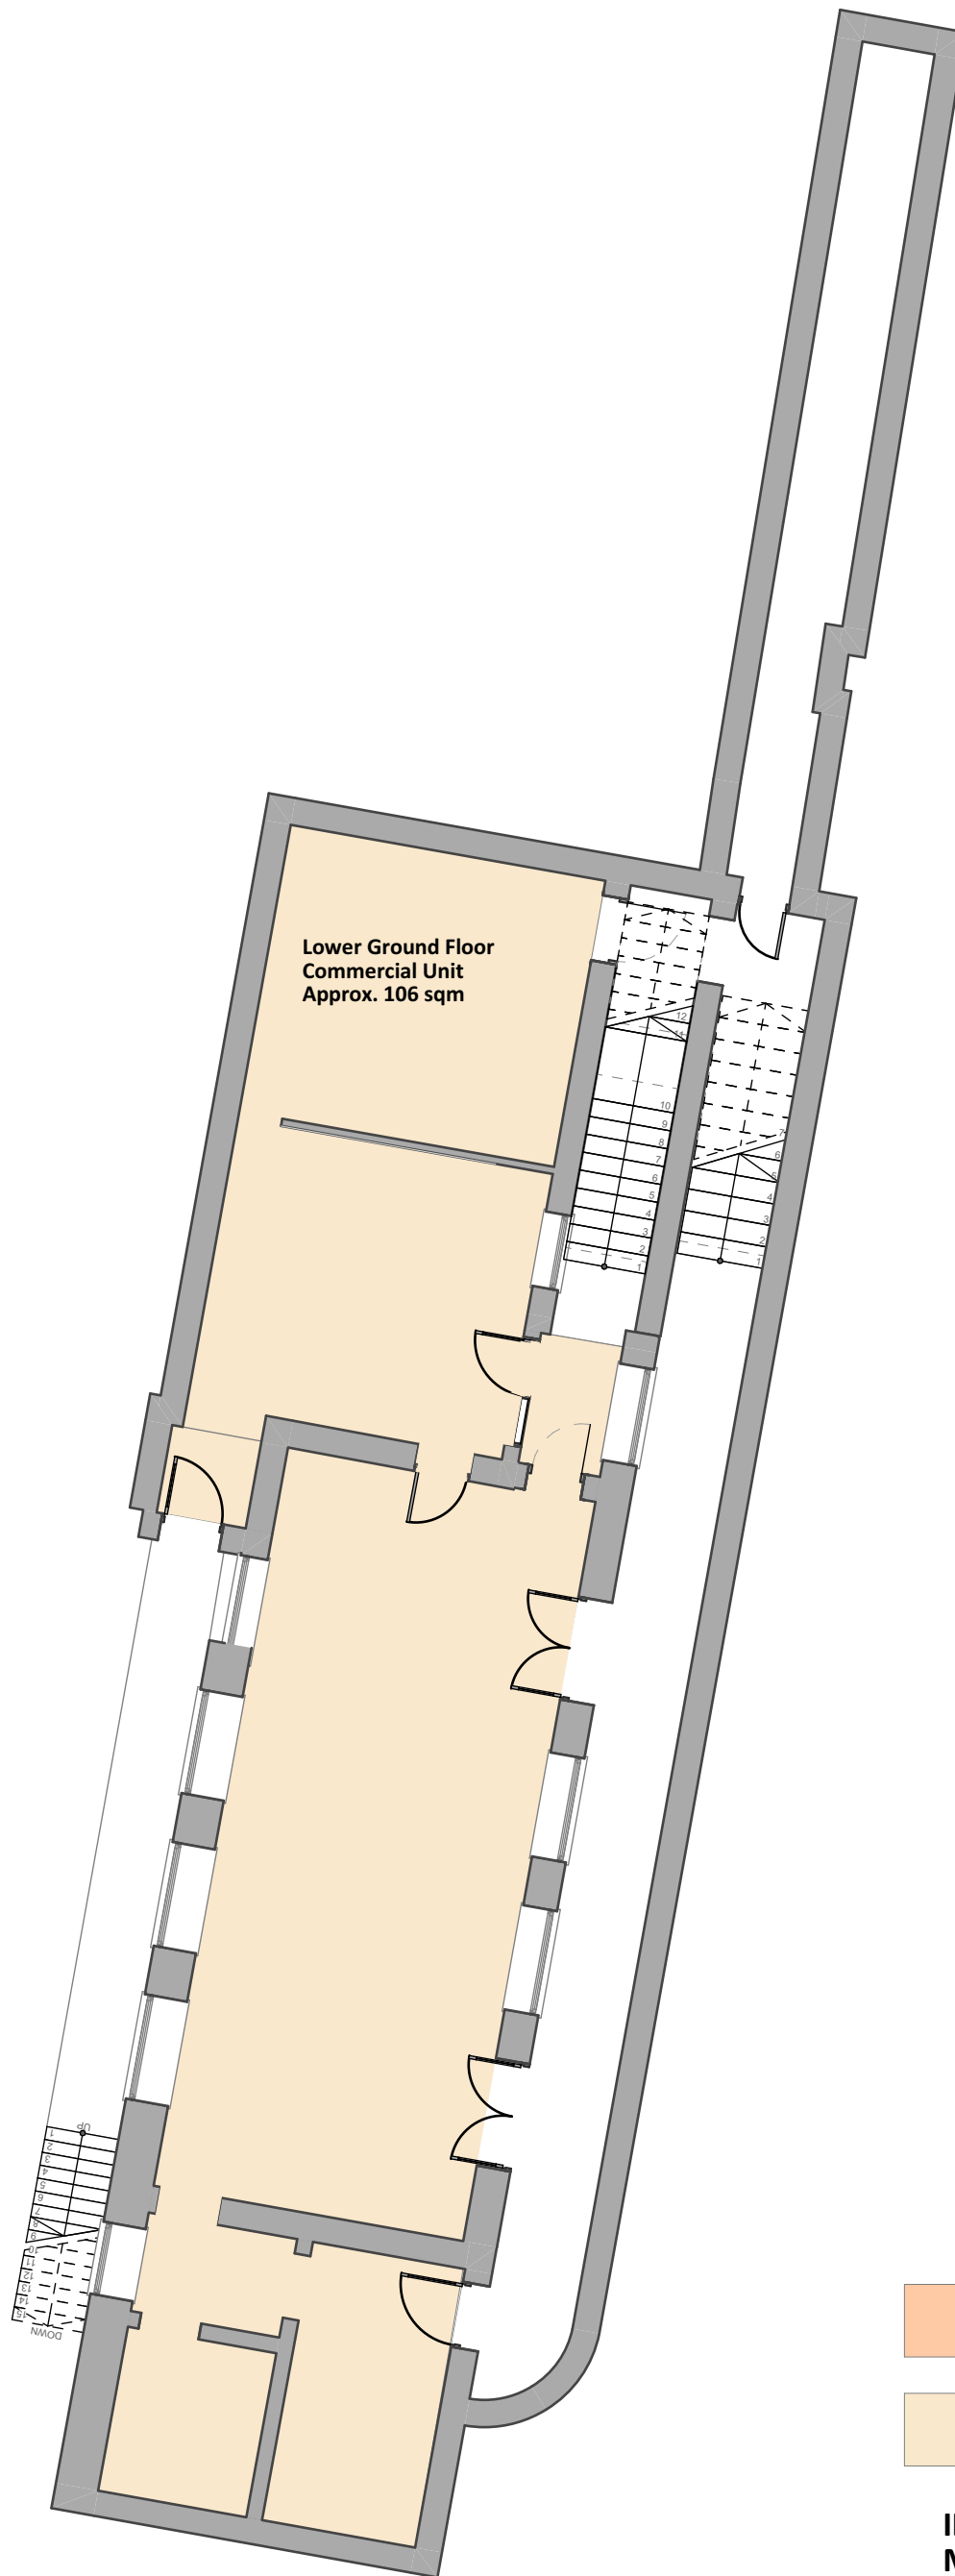


Legend:

- Ground Floor Commercial Unit
Approx. 187 sqm
- Lower Ground Floor Commercial Unit
Approx. 106 sqm

**ILLUSTRATIVE PLANS FOR
MARKETING PURPOSES ONLY**

Lower Ground Floor
1:100

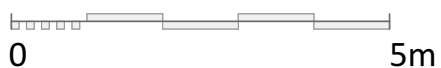

Project | **22a Church St, Camberwell**

Client | **Camberwell Lanes Ltd**

Drawing | **Lower Ground Floor Marketing Plan**

Scale | **1:100 @ A3**

Date | **21-04-2026**

Drawn by | **PD**

Status | **Marketing**

Drawing Number | **2501-GA01-A**