


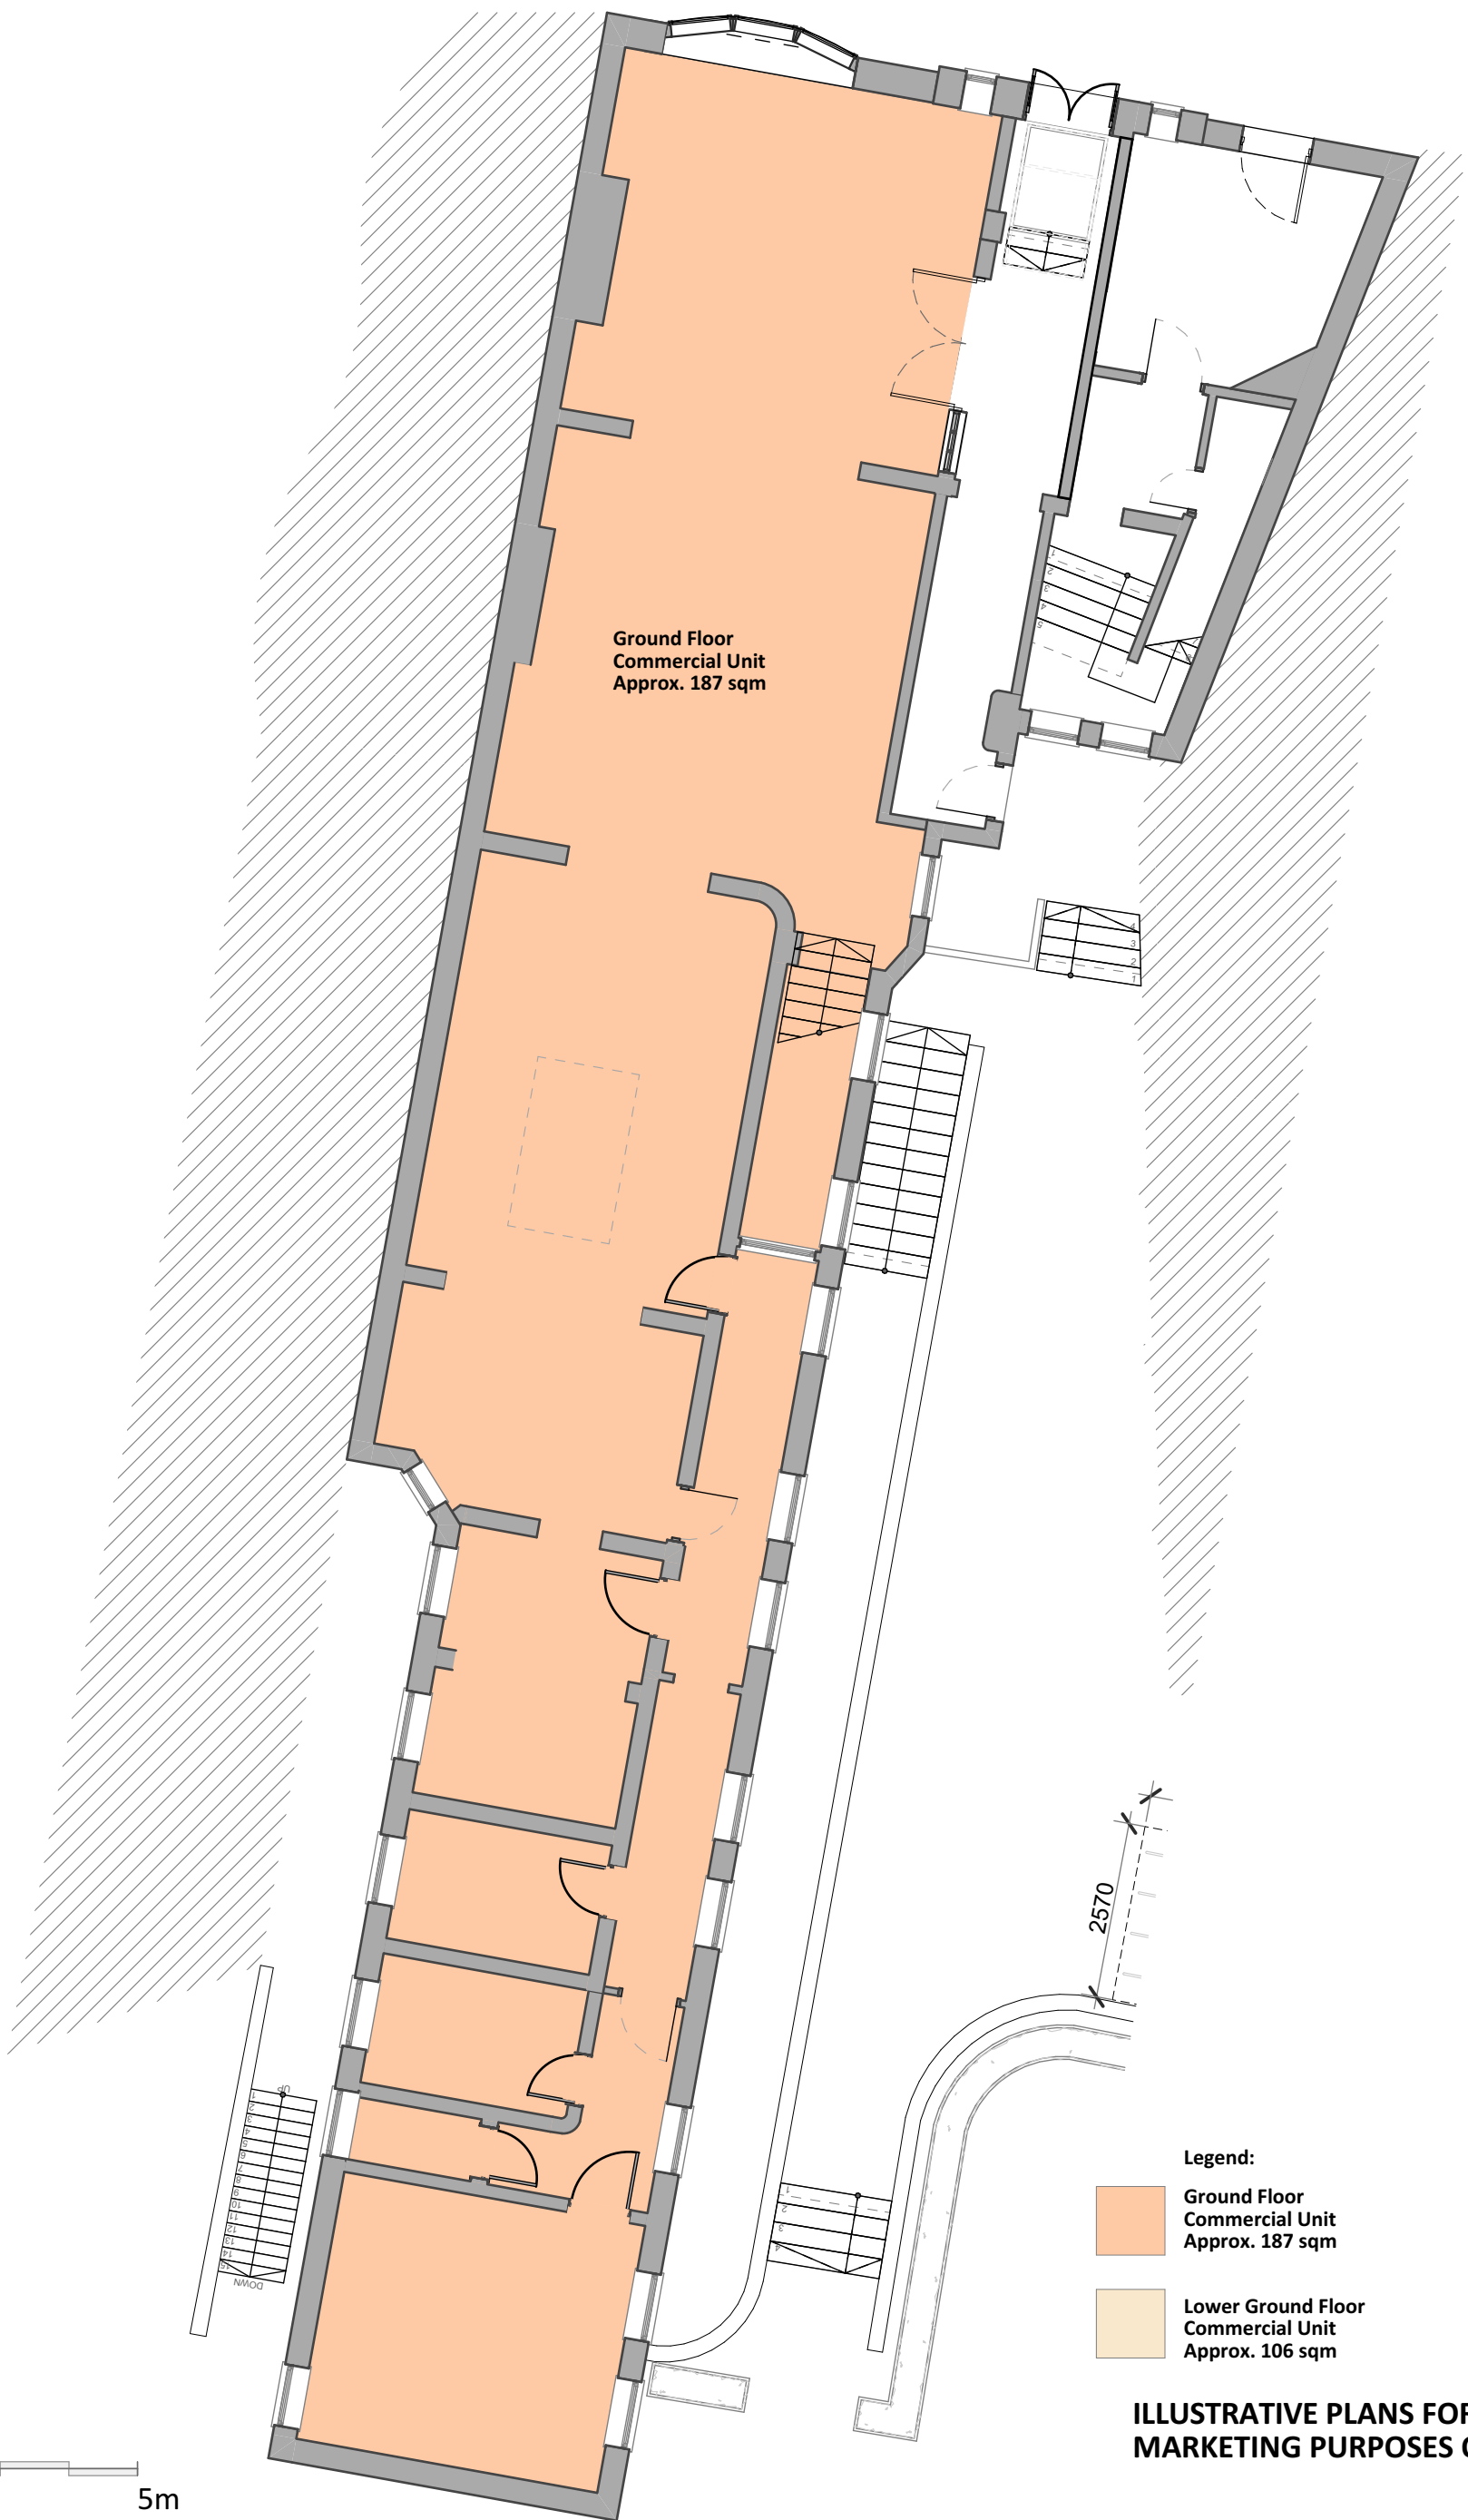

Legend:

Ground Floor Commercial Unit Approx. 187 sqm

Lower Ground Floor Commercial Unit Approx. 106 sqm

ILLUSTRATIVE PLANS FOR MARKETING PURPOSES ONLY

Ground Floor
1:100

0 5m



Project | 22a Church St, Camberwell

Client | Camberwell Lanes Ltd

Drawing | Ground Floor Marketing Plan

Scale | 1:100 @ A3

Date | 21-04-2026

Drawn by | PD

Status | Marketing

Drawing Number | 2501-GA02-A