


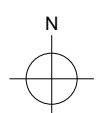


Location Plan 1:1250



AGA Projects Ltd, 31 Grand Parade, Leigh-on-Sea SS9 1DX t: 020 8123 8753 www.agaprojects.co.uk

**First Floor (Part) Office
Manor House
19 Church Street
Leatherhead
KT22 8DH**

Scale 1:100@A3 Dwg Nr: 160523-1 Date: 23 May 2016

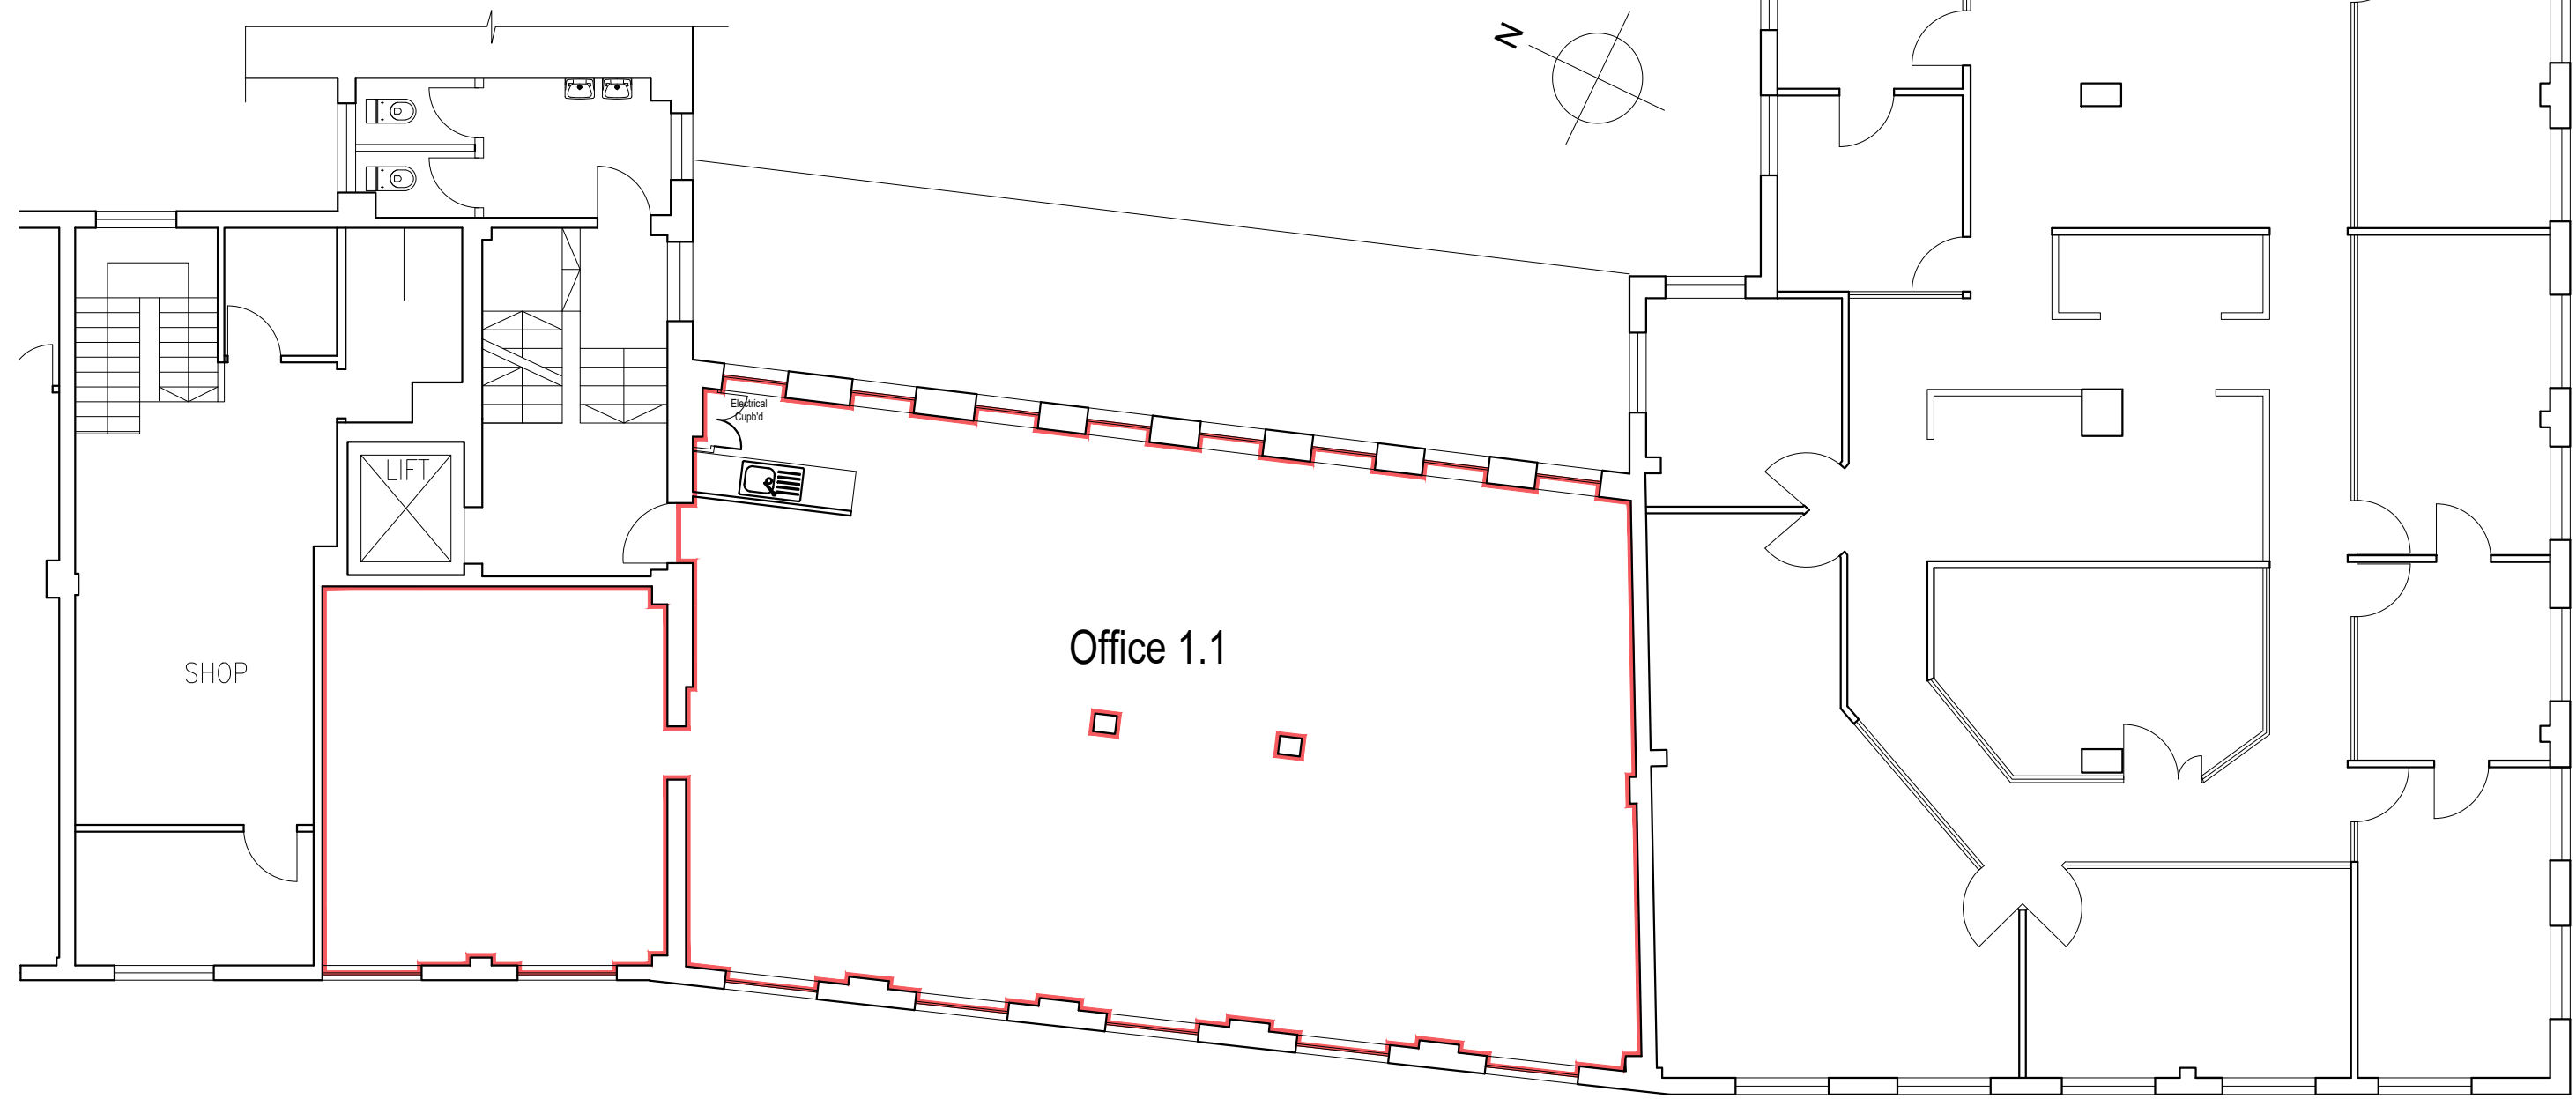

The Crescent

Church Street